Penner Architectural Millwork, LLC

26260 Hwy 32 Lebanon, MO 65536

www.pennerarchitectural.com

Product Details
Drawings Submittals

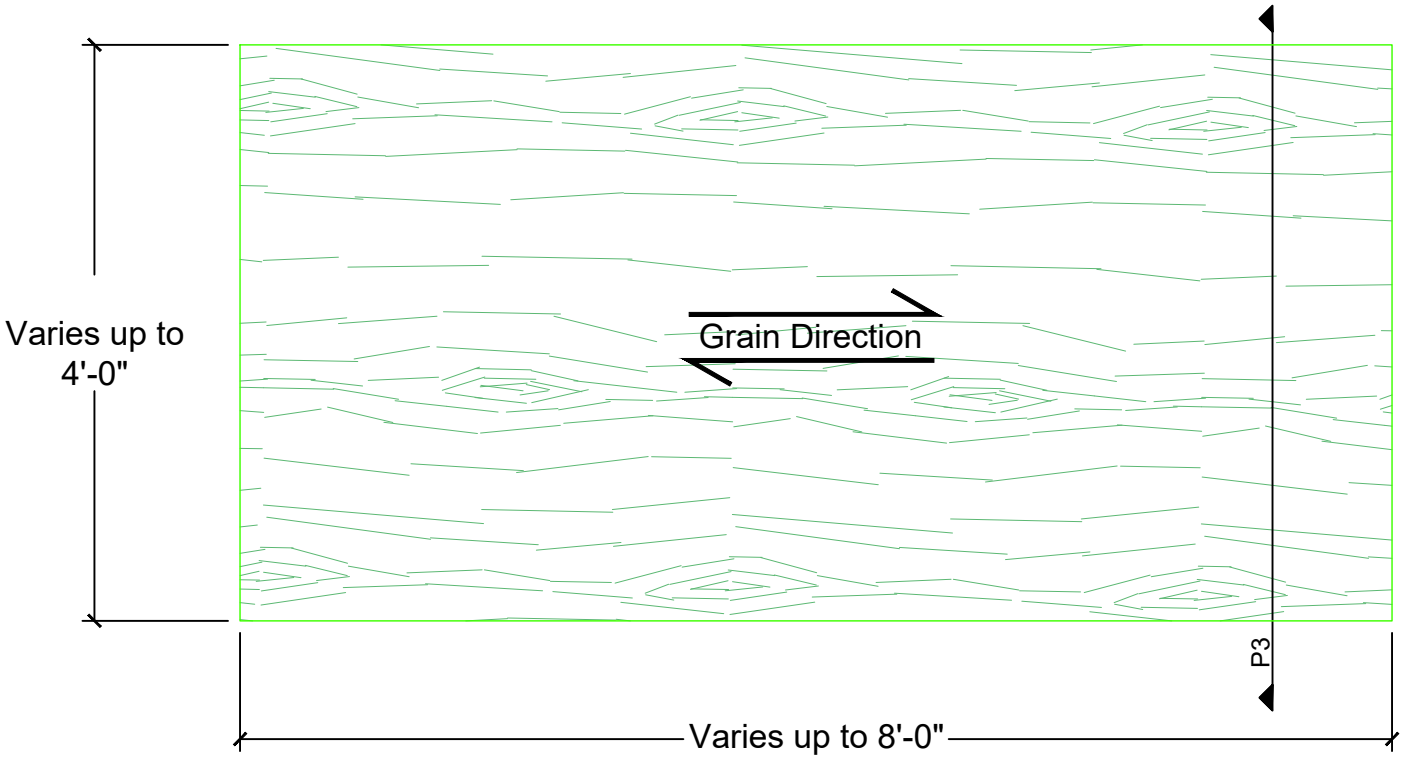

A
P2

Typical Panel Face View

Scale: 1-1/2" = 1'

PENNER ARCHITECTURAL MILLWORK LLC

26260 Hwy 32 Lebanon, MO 65536

Office: (417) 718-2400

Website: www.pennerarchitectural.com

PRODUCT DETAILS		
Sound Barrier		PAGE P2
DATE: 09-18-26	SCALE: AS NOTED	SDR
REV:	DATE:	

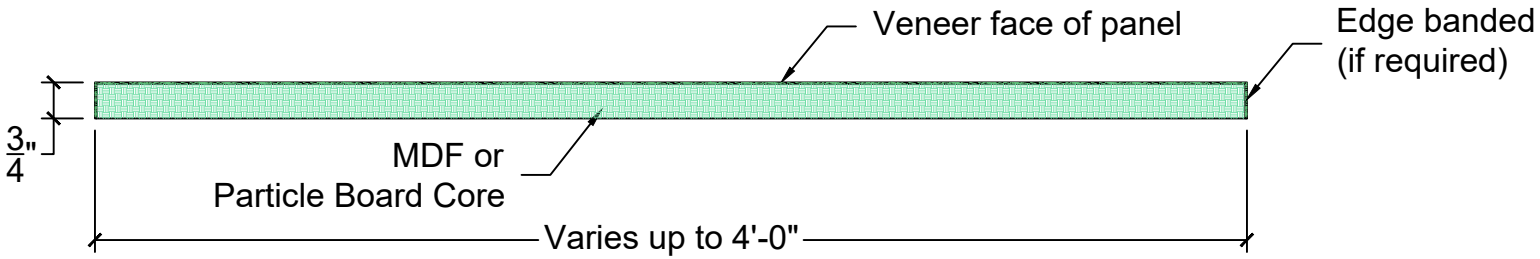

A
P3

Panel Section View

Scale: 3" = 1'

PENNER ARCHITECTURAL MILLWORK LLC

26260 Hwy 32 Lebanon, MO 65536

Office: (417) 718-2400

Website: www.pennerarchitectural.com

PRODUCT DETAILS		
Sound Barrier		PAGE P3
DATE: 09-18-26	SCALE: AS NOTED	SDR
REV:	DATE:	

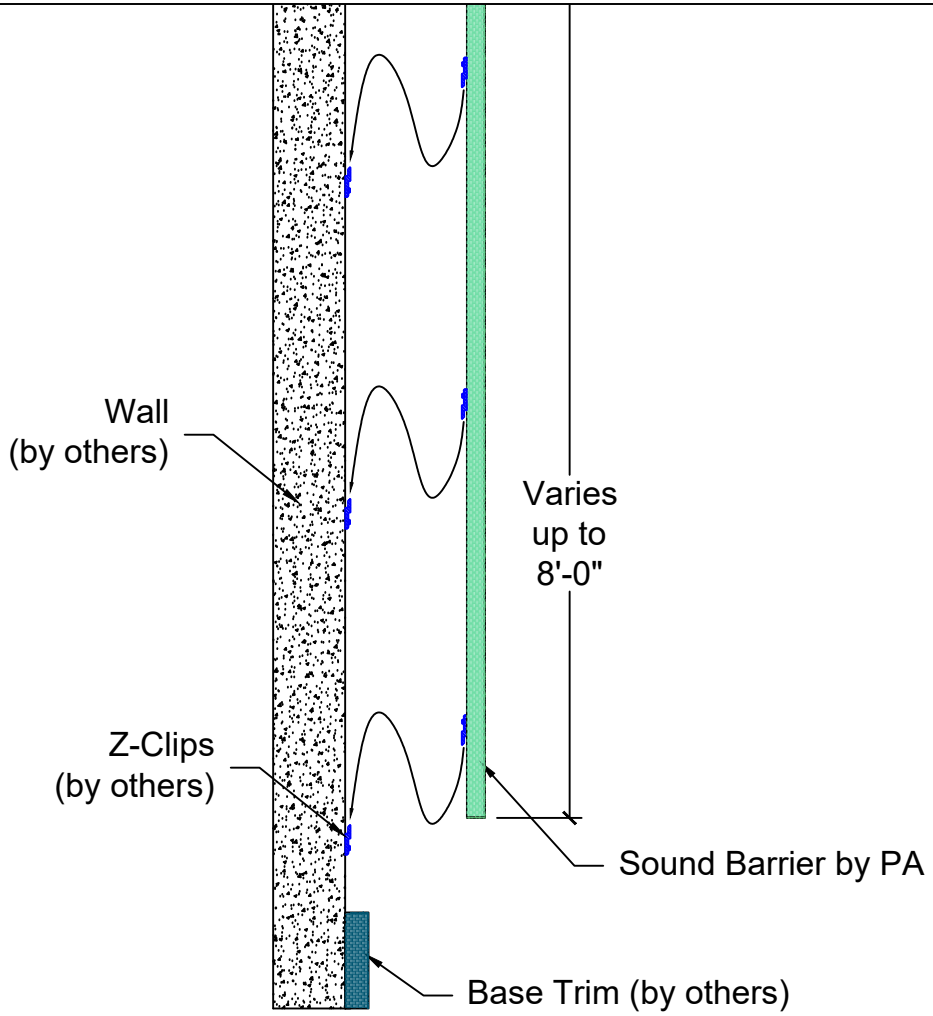

A
P4

Panel Installation Details

Scale: 1-1/2" = 1'

PENNER ARCHITECTURAL MILLWORK LLC
26260 Hwy 32 Lebanon, MO 65536
Office: (417) 718-2400
Website: www.pennerarchitectural.com

PRODUCT DETAILS		
Sound Barrier		PAGE P4
DATE: 09-18-26	SCALE: AS NOTED	SDR
REV:	DATE:	

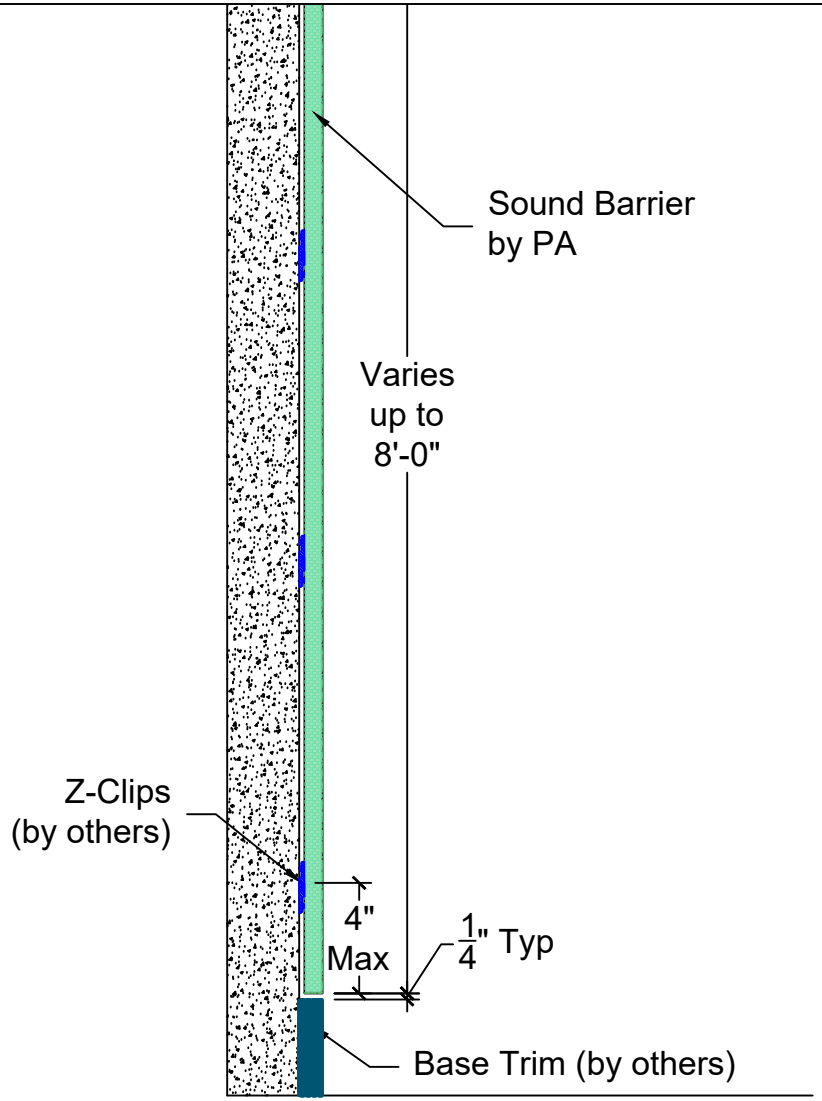

A
P5

Panel Installation Details

Scale: 1-1/2" = 1'

PENNER ARCHITECTURAL MILLWORK LLC
26260 Hwy 32 Lebanon, MO 65536
Office: (417) 718-2400
Website: www.pennerarchitectural.com

PRODUCT DETAILS		
Sound Barrier		PAGE P5
DATE: 09-18-26	SCALE: AS NOTED	SDR
REV:	DATE:	

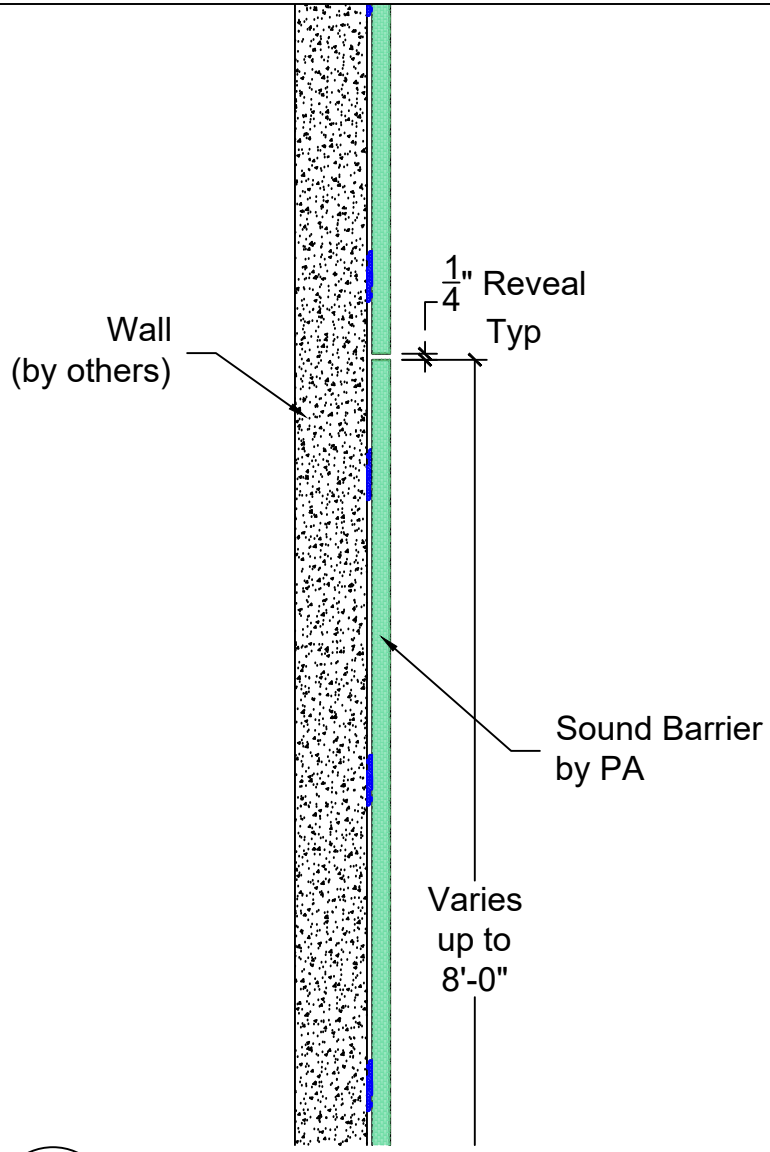

A
P6

Panel Installation Details

Scale: 1-1/2" = 1'

PENNER ARCHITECTURAL MILLWORK LLC

26260 Hwy 32 Lebanon, MO 65536

Office: (417) 718-2400

Website: www.pennerarchitectural.com

PRODUCT DETAILS		
Sound Barrier		PAGE P6
DATE: 09-18-26	SCALE: AS NOTED	SDR
REV:	DATE:	

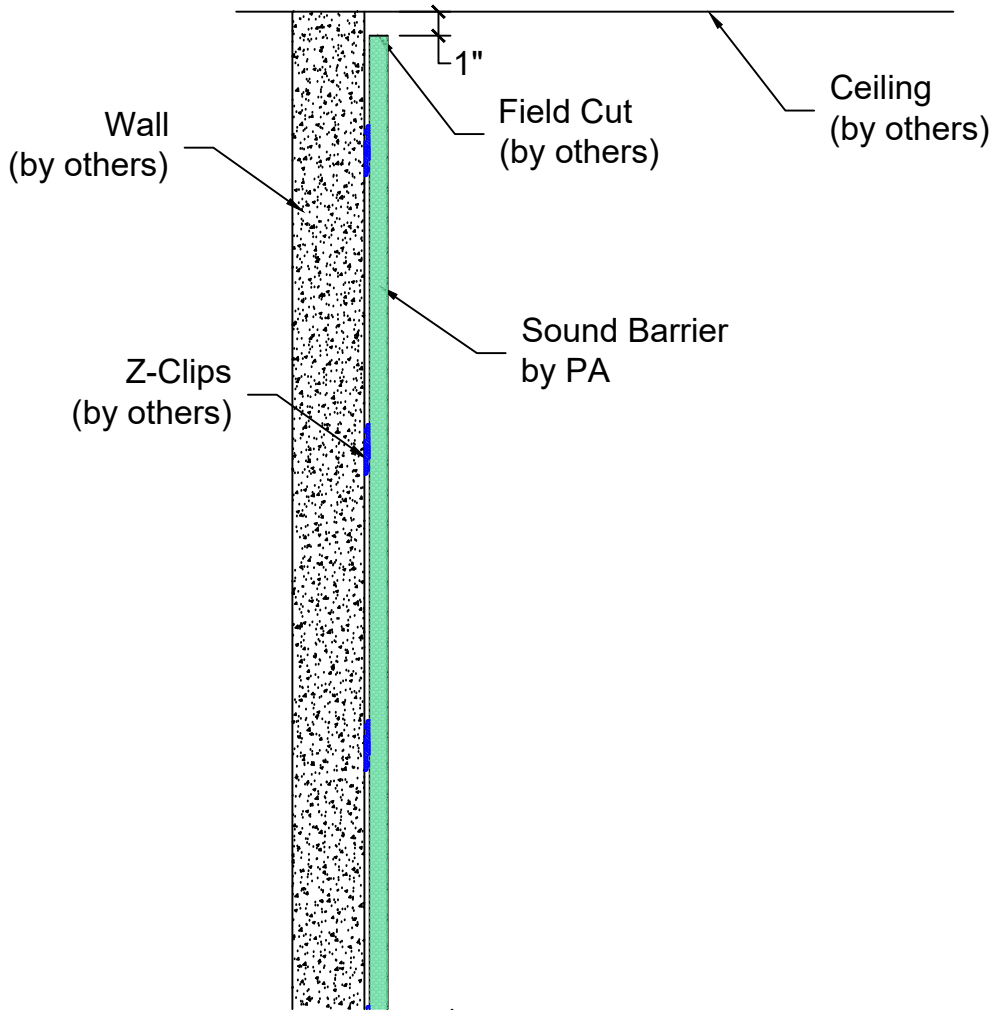

A
P7

Panel Installation Details

Scale: 1-1/2" = 1'

PENNER ARCHITECTURAL MILLWORK LLC
26260 Hwy 32 Lebanon, MO 65536
Office: (417) 718-2400
Website: www.pennerarchitectural.com

PRODUCT DETAILS		
Sound Barrier		PAGE P7
DATE: 09-18-26	SCALE: AS NOTED	SDR
REV:	DATE:	

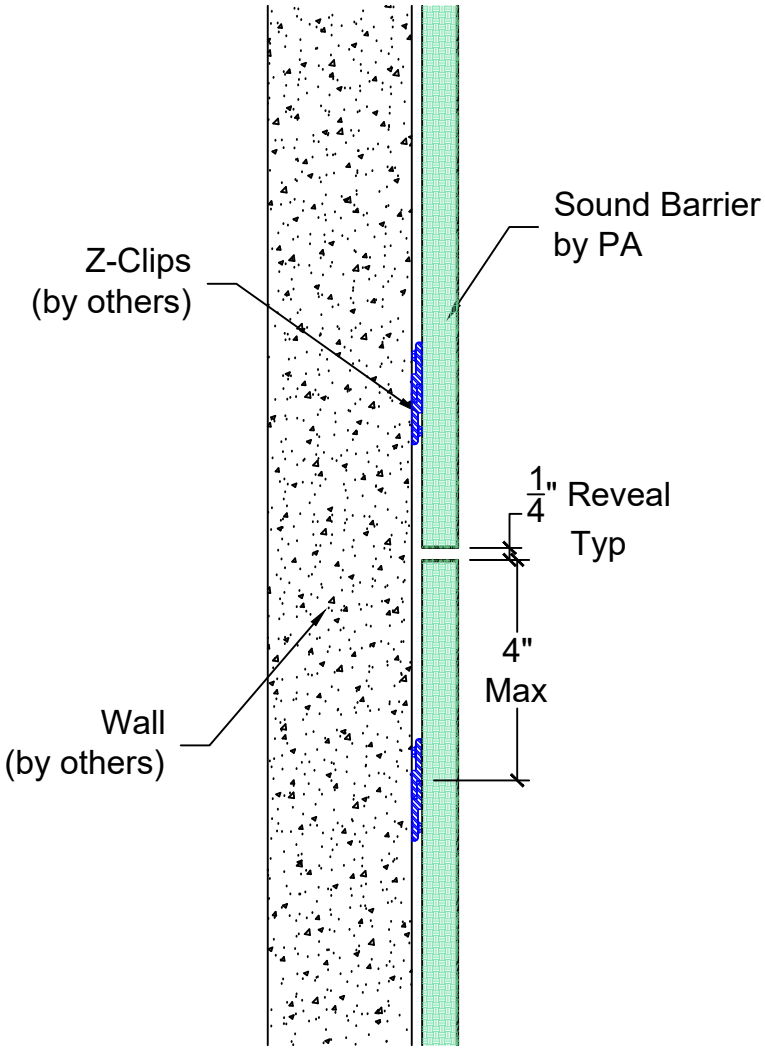

A
P8

Panel Installation - Reveal between panels

Scale: 3" = 1'

PENNER ARCHITECTURAL MILLWORK LLC

26260 Hwy 32 Lebanon, MO 65536

Office: (417) 718-2400

Website: www.pennerarchitectural.com

PRODUCT DETAILS		
Sound Barrier		PAGE P8
DATE: 09-18-26	SCALE: AS NOTED	SDR
REV:	DATE:	

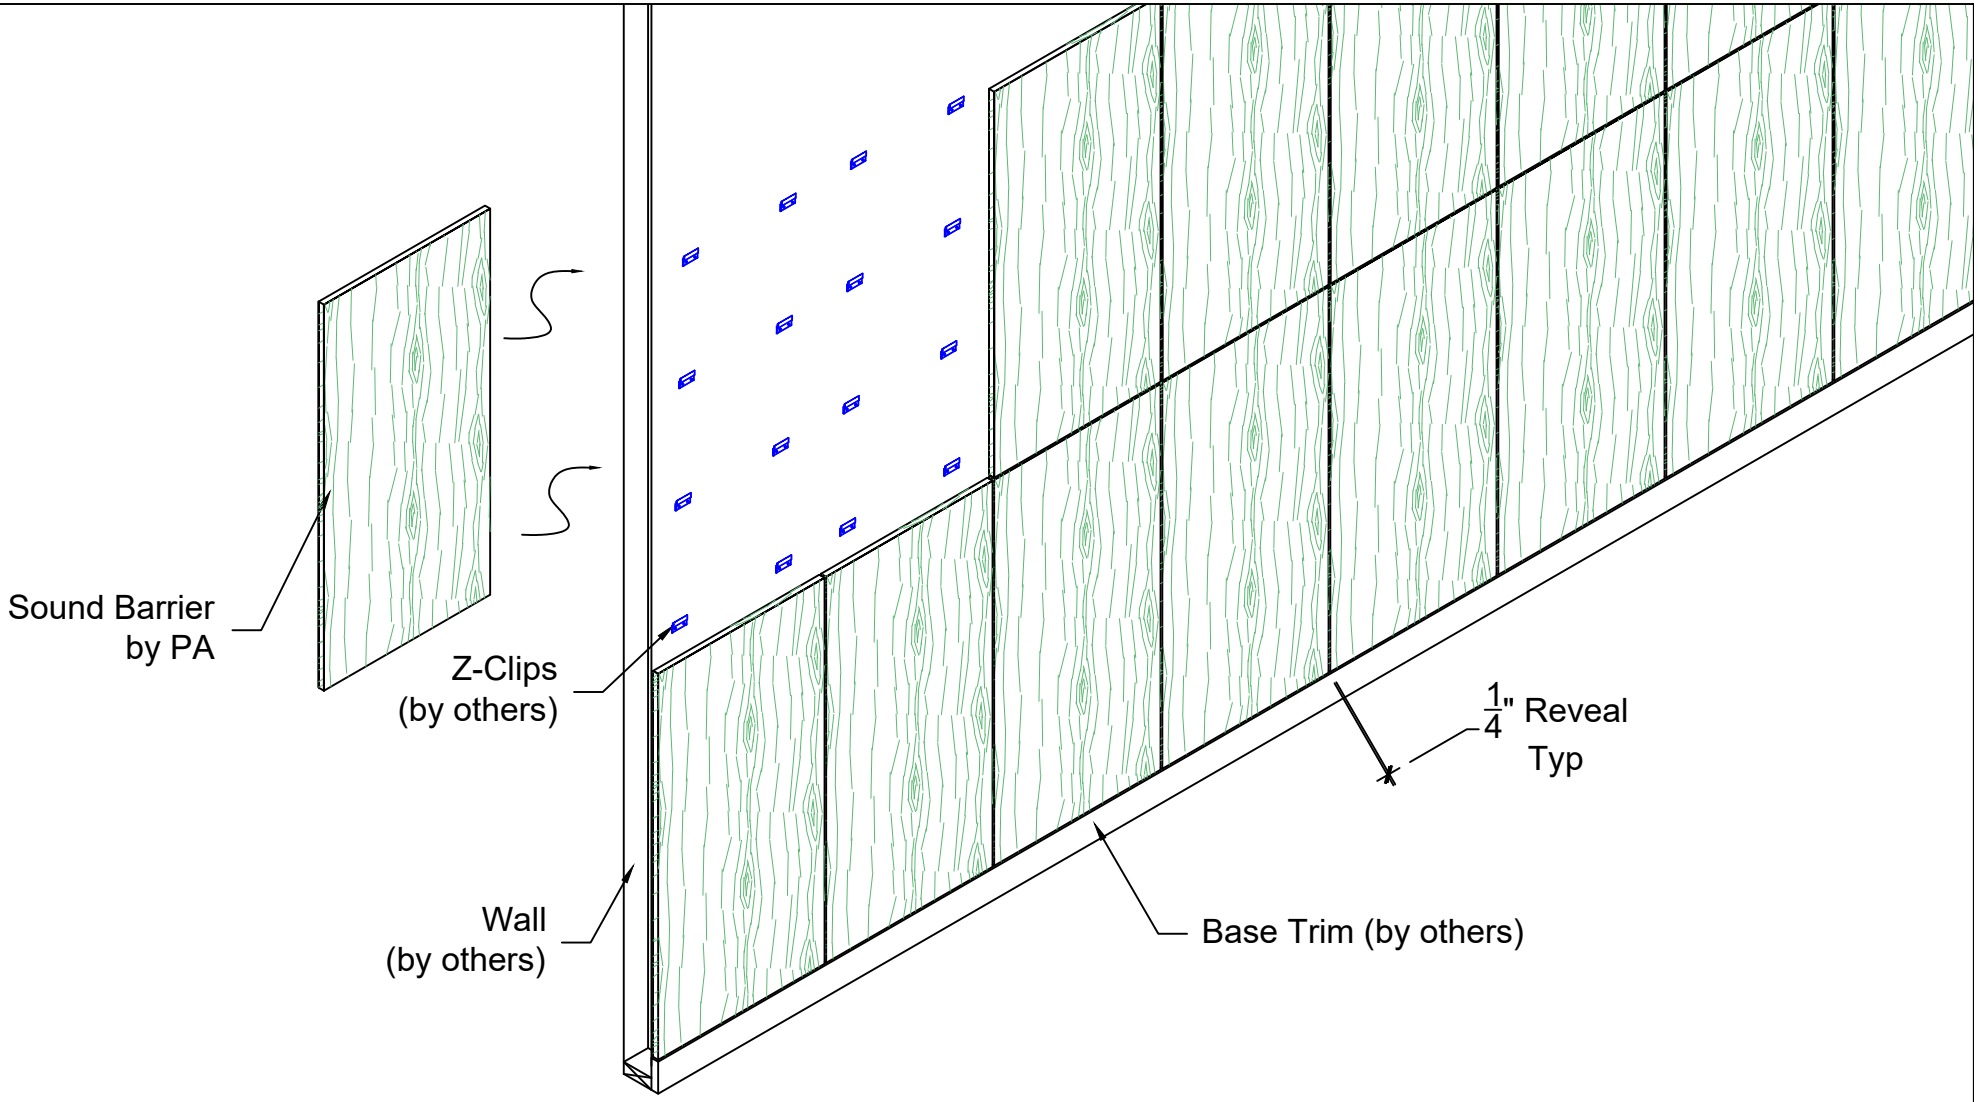

A
P9

Isometric Panel Installation

Scale: 1/2" = 1'

PENNER ARCHITECTURAL MILLWORK LLC
26260 Hwy 32 Lebanon, MO 65536
Office: (417) 718-2400
Website: www.pennerarchitectural.com

PRODUCT DETAILS		
Sound Barrier		PAGE P9
DATE: 09-18-26	SCALE: AS NOTED	SDR
REV:	DATE:	