




Penner Architectural Millwork, LLC

26260 Hwy 32 Lebanon, MO 65536

www.pennerarchitectural.com


Product Details

Drawings Submittals

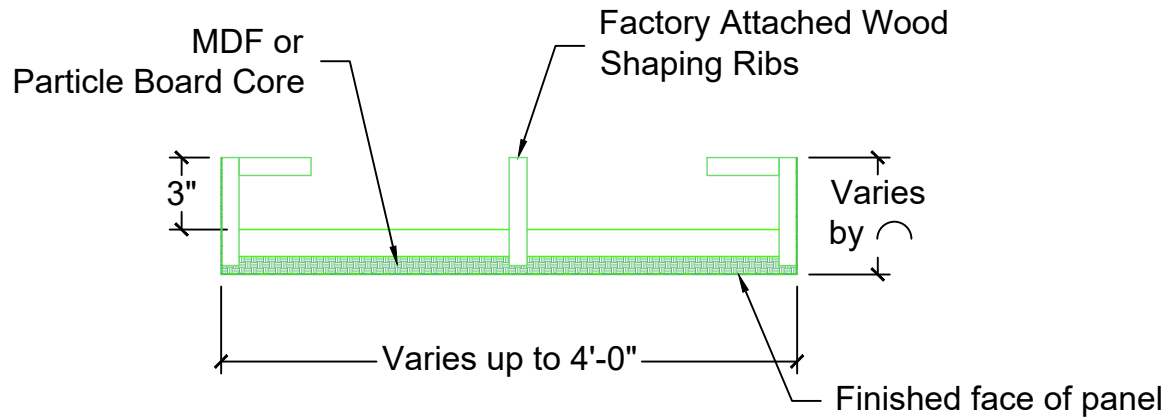

A
P2 Panel Section Views

Scale: 1" = 1'

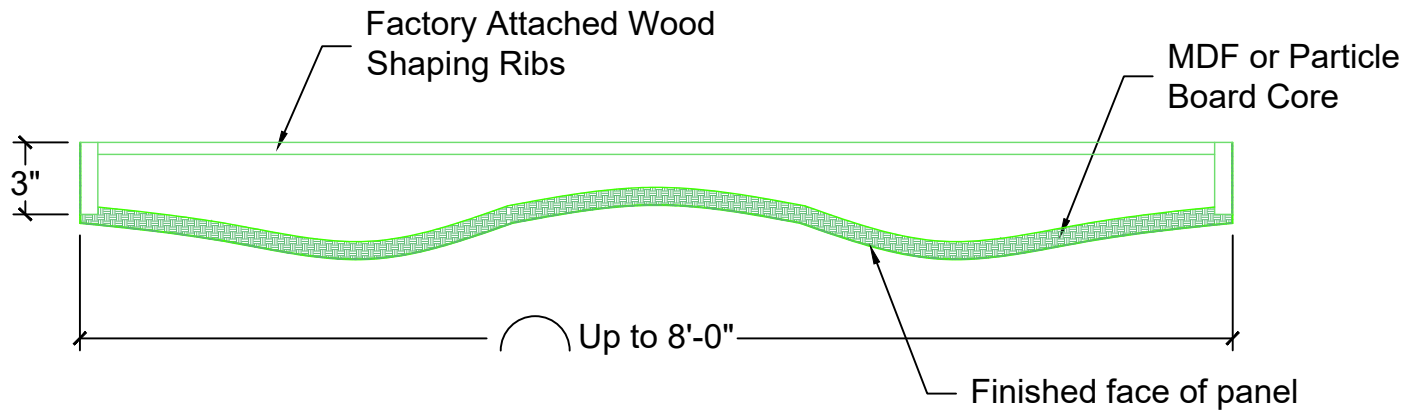

B
P2 Panel Section Views

Scale: 1-1/2" = 1'



**PENNER ARCHITECTURAL
MILLWORK LLC**

26260 Hwy 32 Lebanon, MO 65536

Office: (417) 718-2400

Website: www.pennerarchitectural.com

PRODUCT DETAILS

Camby-Wall-4896

PAGE

P2




DATE: 09-11-26

SCALE: AS NOTED

REV:

DATE:

SDR

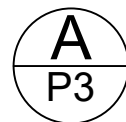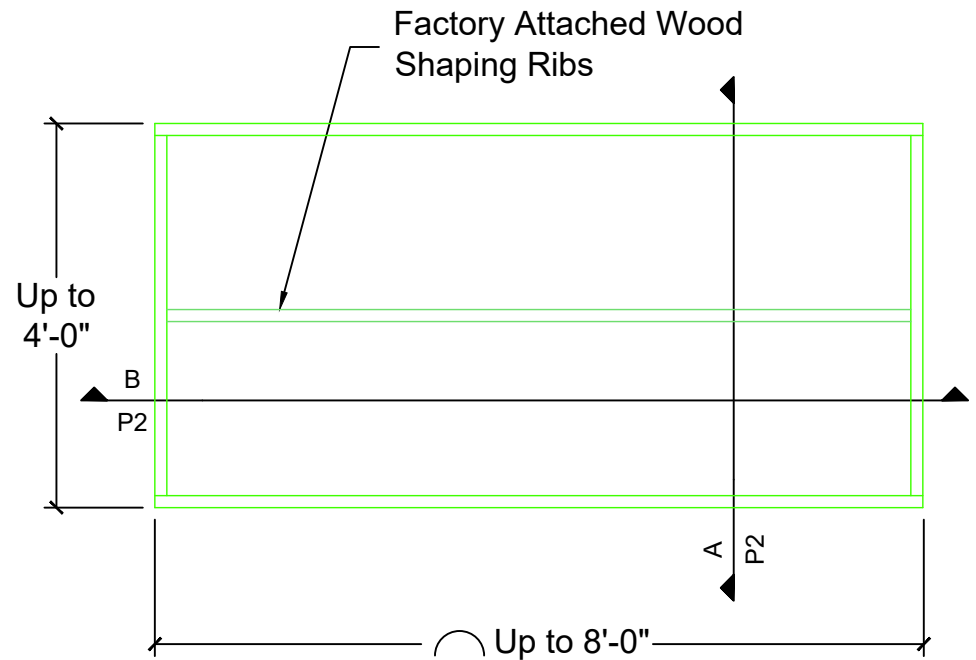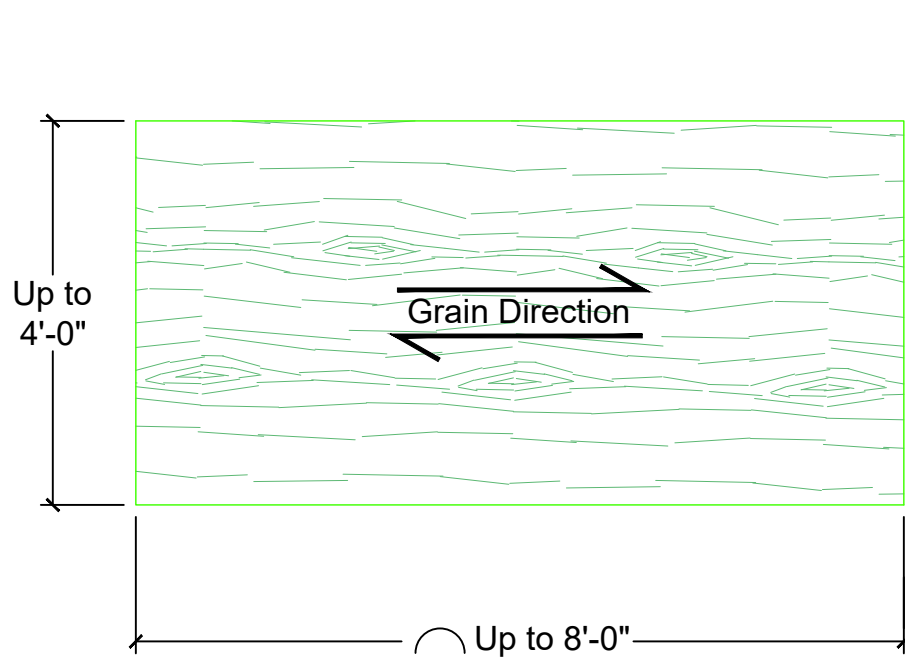

Typical Panel Face and Back Views

Scale: 1" = 1'



**PENNER ARCHITECTURAL
MILLWORK LLC**

26260 Hwy 32 Lebanon, MO 65536

Office: (417) 718-2400

Website: www.pennerarchitectural.com

PRODUCT DETAILS

Camby-Wall-4896

PAGE

P3


DATE: 09-11-26

SCALE: AS NOTED

REV:

DATE:

SDR

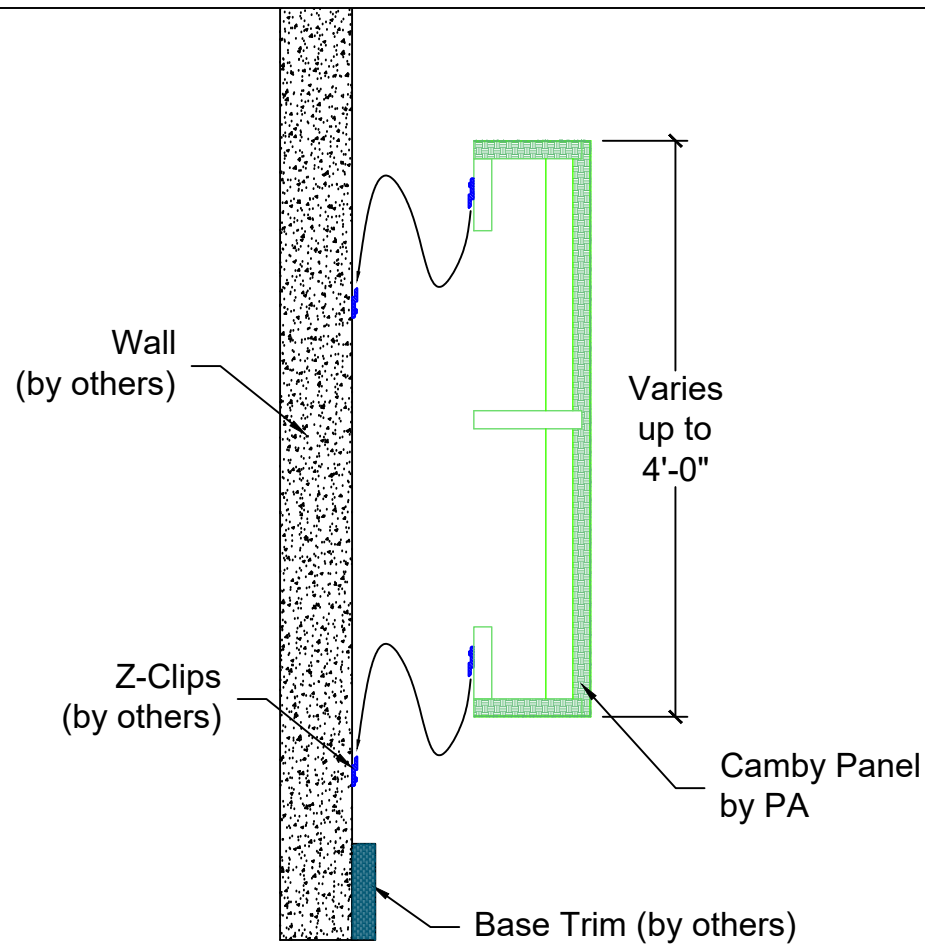

Panel Installation Details

Scale: 1-1/2" = 1'



**PENNER ARCHITECTURAL
MILLWORK LLC**

26260 Hwy 32 Lebanon, MO 65536

Office: (417) 718-2400

Website: www.pennerarchitectural.com

PRODUCT DETAILS

Camby-Wall-4896

PAGE

P4


DATE: 09-11-26

SCALE: AS NOTED

REV:

DATE:

SDR

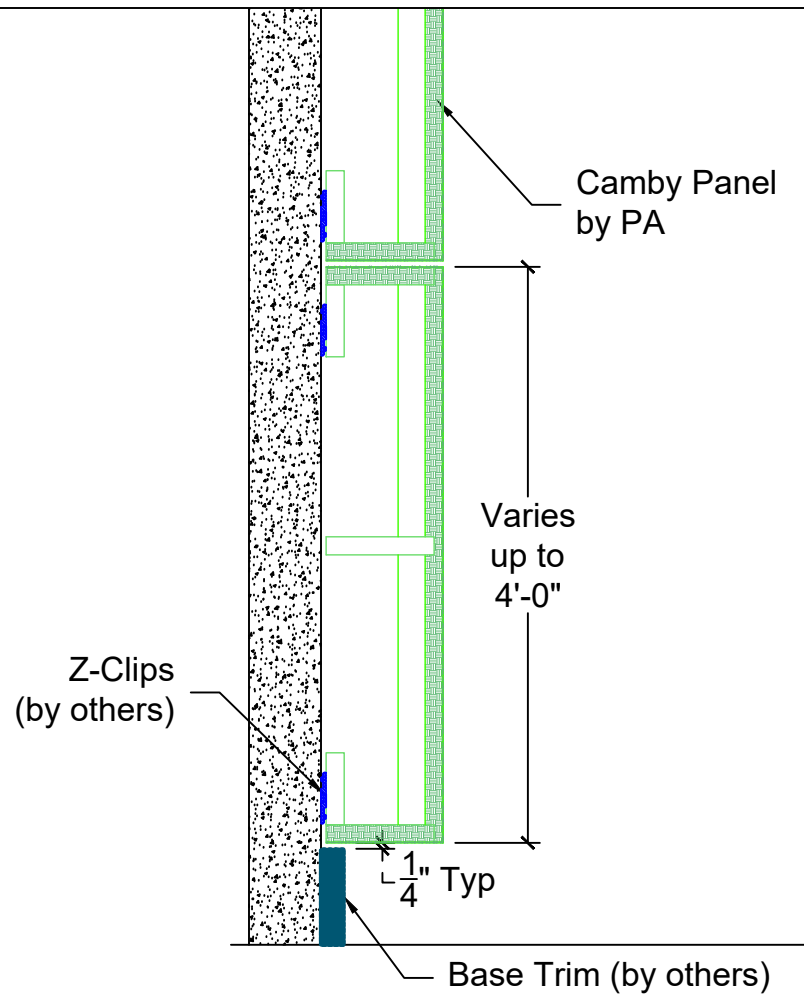

Panel Installation Details

Scale: 1-1/2" = 1'



**PENNER ARCHITECTURAL
MILLWORK LLC**

26260 Hwy 32 Lebanon, MO 65536

Office: (417) 718-2400

Website: www.pennerarchitectural.com

PRODUCT DETAILS

Camby-Wall-4896

PAGE

P5


DATE: 09-11-26

SCALE: AS NOTED

REV:

DATE:

SDR

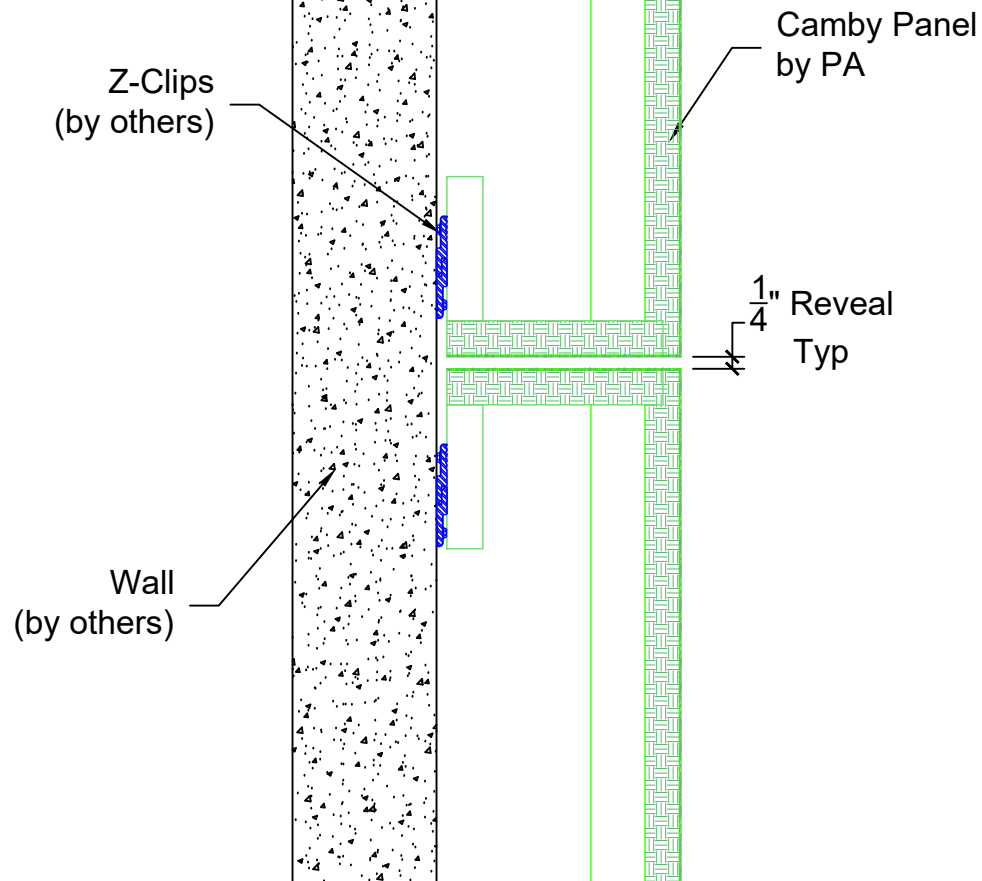

A
P6

Panel Installation @ Reveal between Panels

Scale: 3" = 1'



**PENNER ARCHITECTURAL
MILLWORK LLC**

26260 Hwy 32 Lebanon, MO 65536

Office: (417) 718-2400

Website: www.pennerarchitectural.com

PRODUCT DETAILS

Camby-Wall-4896

PAGE

P6


DATE: 09-11-26

SCALE: AS NOTED

REV:

DATE:

SDR

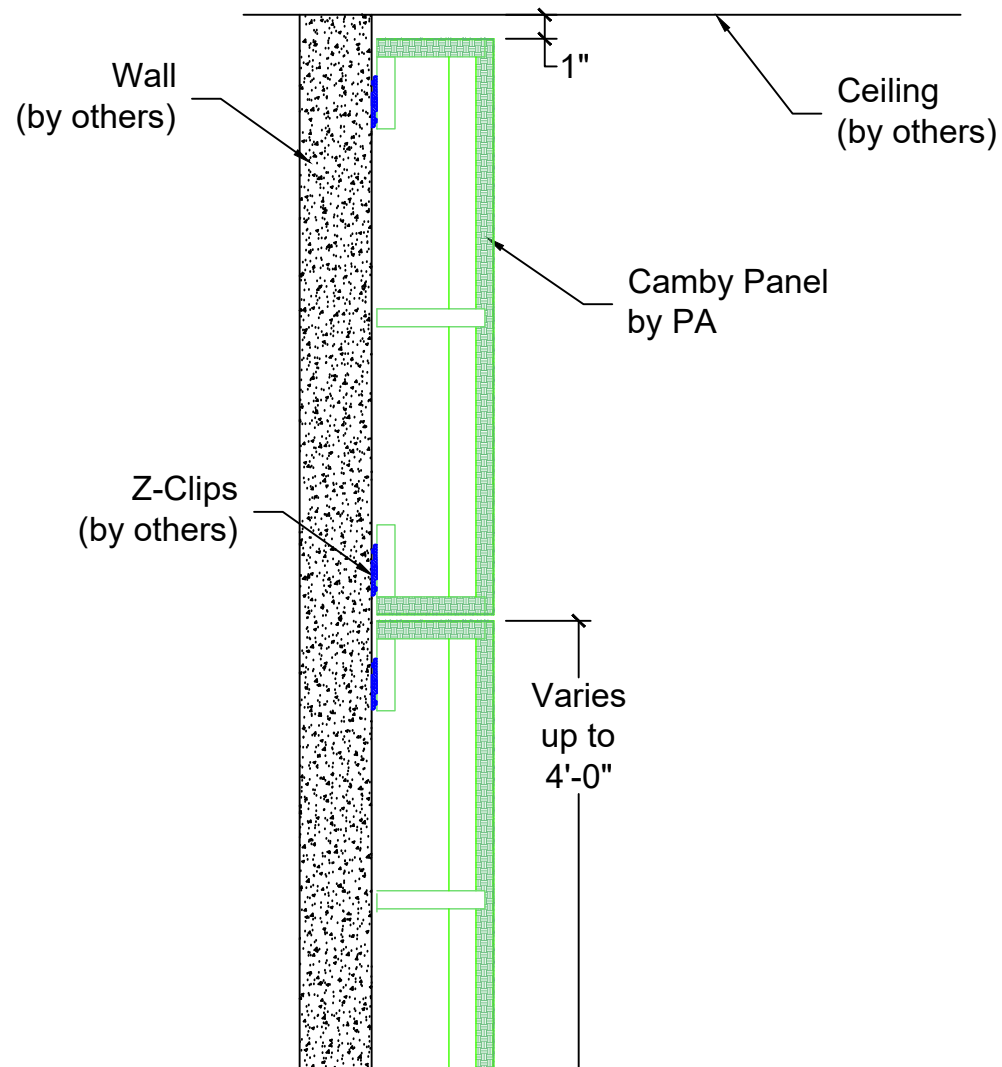

A
P7

Panel Installation Details

Scale: 1-1/2" = 1'



**PENNER ARCHITECTURAL
MILLWORK LLC**

26260 Hwy 32 Lebanon, MO 65536

Office: (417) 718-2400

Website: www.pennerarchitectural.com

PRODUCT DETAILS

Camby-Wall-4896

PAGE

P7


DATE: 09-11-26

SCALE: AS NOTED

REV:

DATE:

SDR

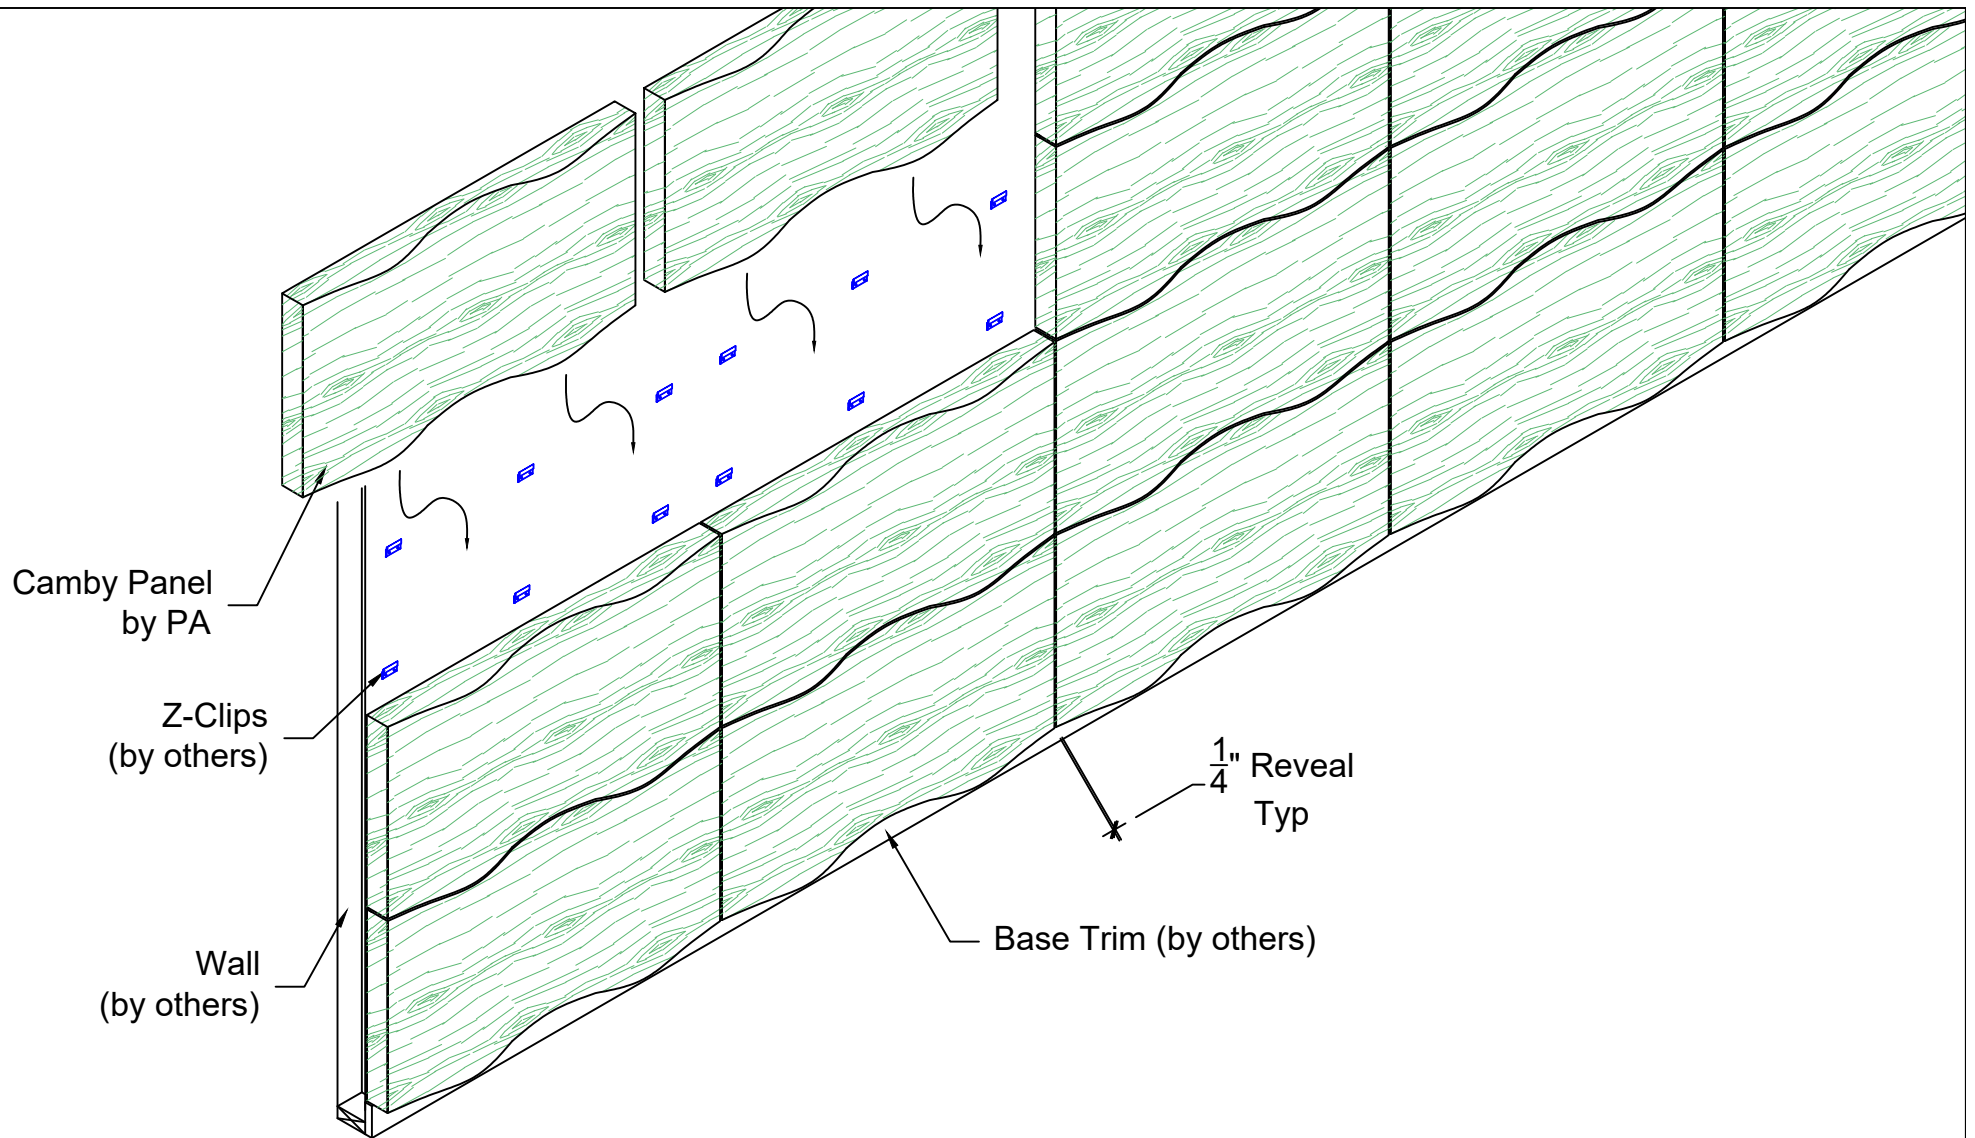

A
P8 Isometric Panel Installation

Scale: 1/2" = 1'



**PENNER ARCHITECTURAL
MILLWORK LLC**

26260 Hwy 32 Lebanon, MO 65536

Office: (417) 718-2400

Website: www.pennerarchitectural.com

PRODUCT DETAILS

Camby-Wall-4896

PAGE

P8

DATE: 09-11-26

SCALE: AS NOTED

REV:

DATE:

SDR