Penner Architectural Millwork, LLC

26260 Hwy 32 Lebanon, MO 65536

www.pennerarchitectural.com

Product Details
Drawings Submittals

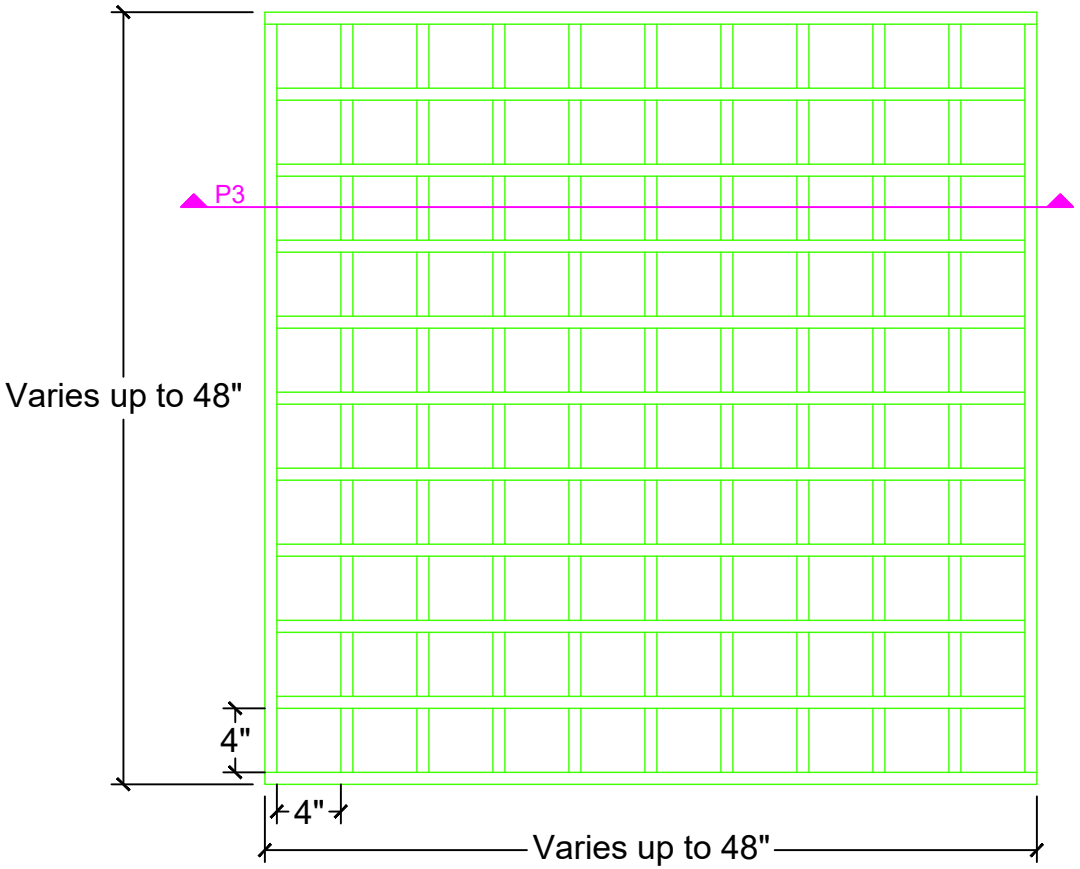

A / P2 Typical Panel Face View

Scale: 1" = 1'

PENNER ARCHITECTURAL MILLWORK LLC

26260 Hwy 32 Lebanon, MO 65536

Office: (417) 718-2400

Website: www.pennerarchitectural.com

PRODUCT DETAILS		
Wood Cube Ceiling		PAGE P2
DATE: 09-11-25	SCALE: AS NOTED	SDR
REV:	DATE:	

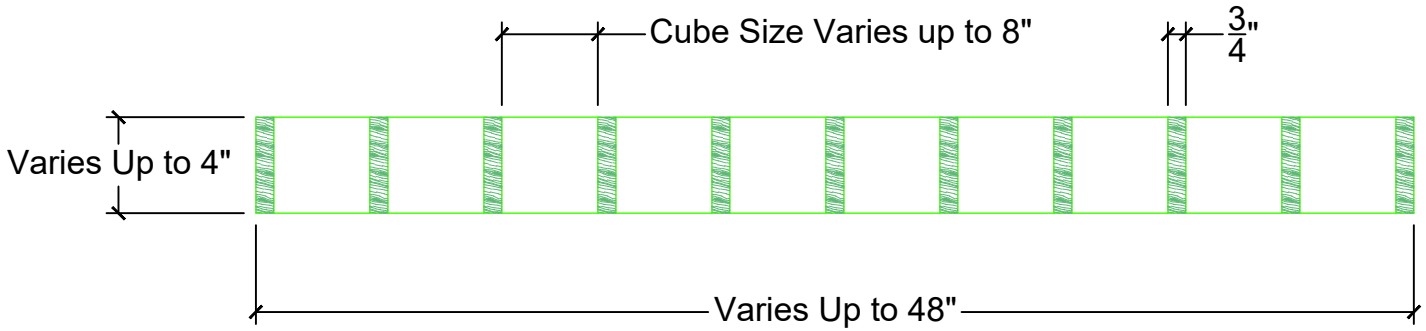

A P3 Lay-In Panel Section View

Scale: 1-1/2" = 1'

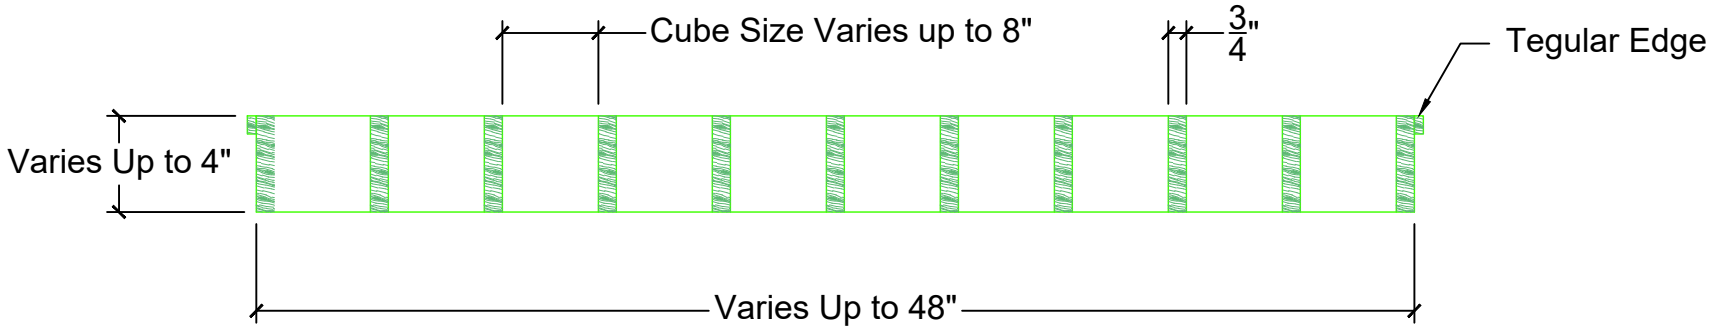

B P3 Tegular Edge Panel Section View

Scale: 1-1/2" = 1'

PENNER ARCHITECTURAL MILLWORK LLC
26260 Hwy 32 Lebanon, MO 65536
Office: (417) 718-2400
Website: www.pennerarchitectural.com

PRODUCT DETAILS		
Wood Cube Ceiling		PAGE P3
DATE: 09-11-25	SCALE: AS NOTED	SDR
REV:	DATE:	

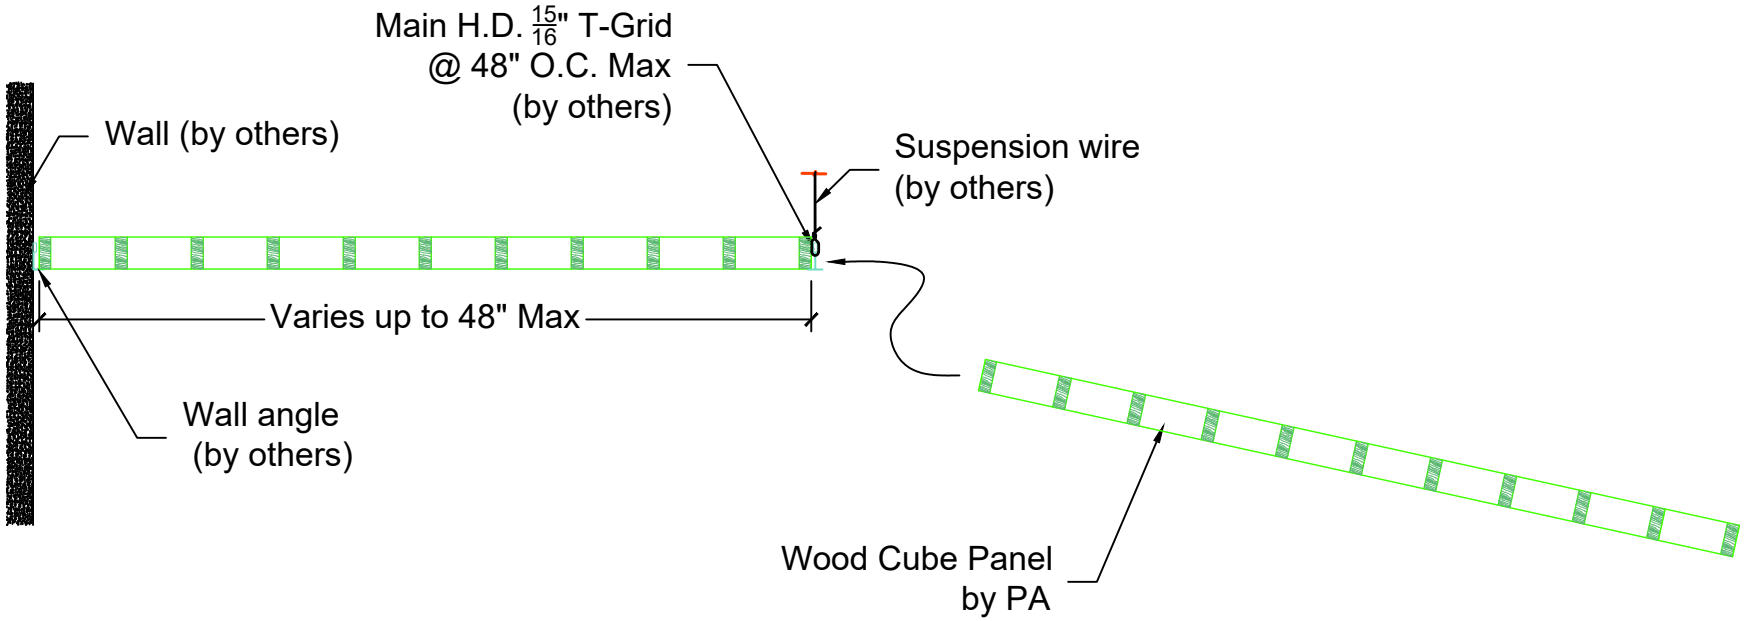

A / P4 Lay-In Panel Installation

Scale: 1" = 1'

PENNER ARCHITECTURAL MILLWORK LLC
26260 Hwy 32 Lebanon, MO 65536
Office: (417) 718-2400
Website: www.pennerarchitectural.com

PRODUCT DETAILS		
Wood Cube Ceiling		PAGE P4
DATE: 09-11-25	SCALE: AS NOTED	SDR
REV:	DATE:	

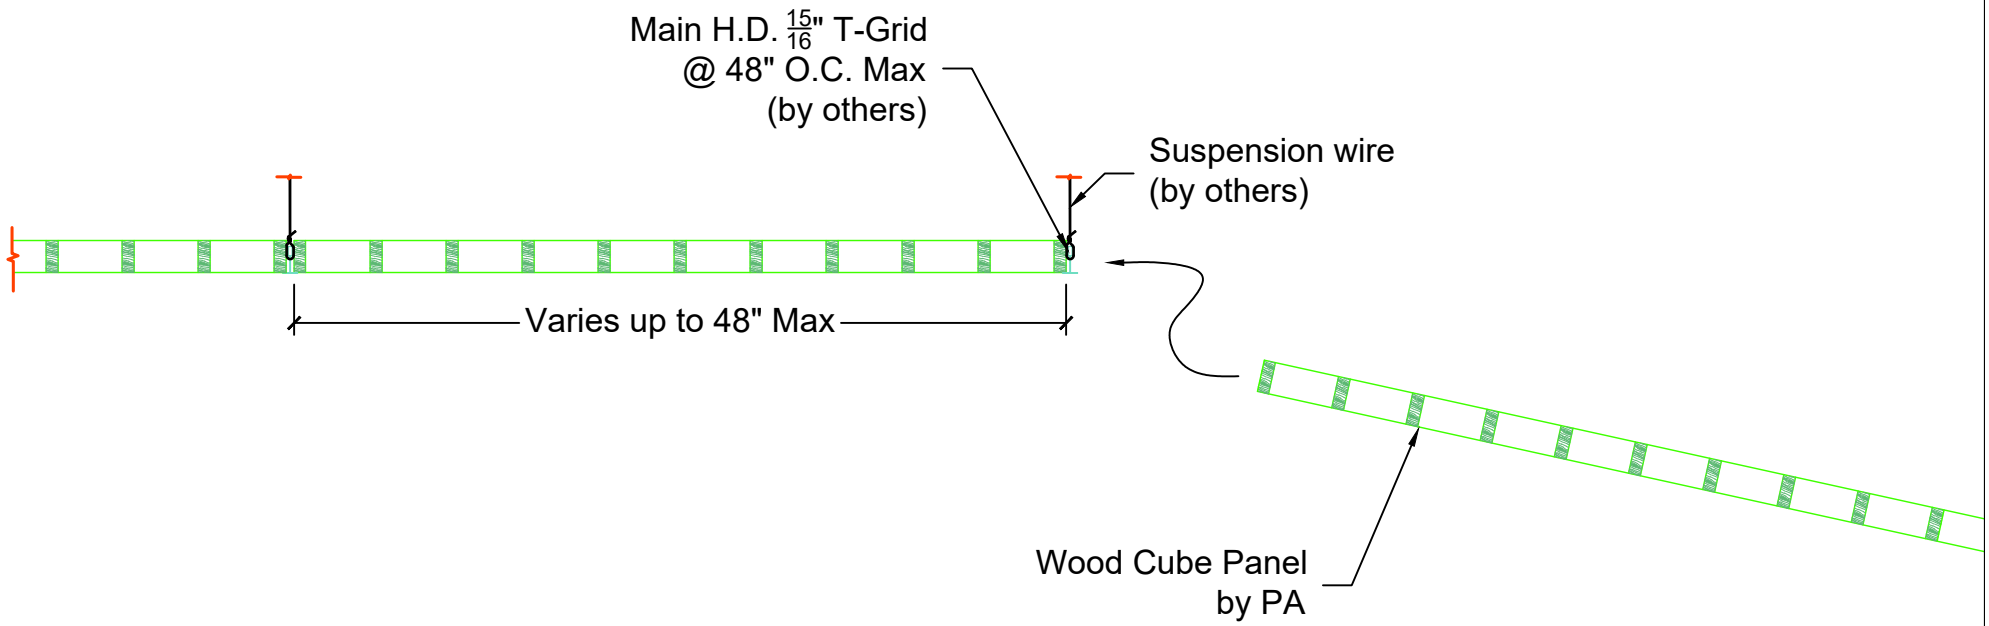

A / P5 Lay-In Panel Installation

Scale: 1" = 1'

PENNER ARCHITECTURAL MILLWORK LLC
26260 Hwy 32 Lebanon, MO 65536
Office: (417) 718-2400
Website: www.pennerarchitectural.com

PRODUCT DETAILS

Wood Cube Ceiling		PAGE P5
DATE: 09-11-25	SCALE: AS NOTED	SDR
REV:	DATE:	

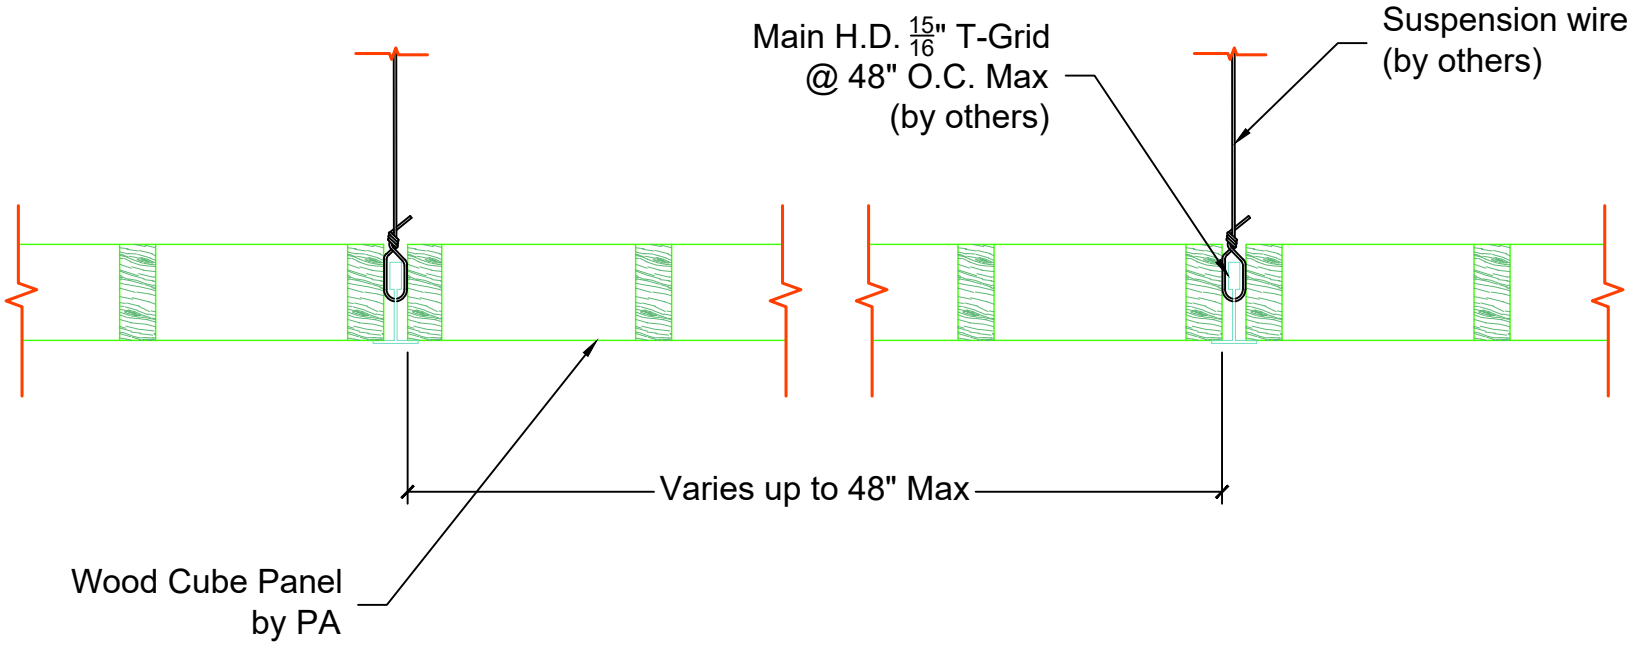

A / P6 Lay-In Panel Installation - Reveal between panels

Scale: 3" = 1'

PENNER ARCHITECTURAL MILLWORK LLC
26260 Hwy 32 Lebanon, MO 65536
Office: (417) 718-2400
Website: www.pennerarchitectural.com

PRODUCT DETAILS		
Wood Cube Ceiling		PAGE P6
DATE: 09-11-25	SCALE: AS NOTED	SDR
REV:	DATE:	

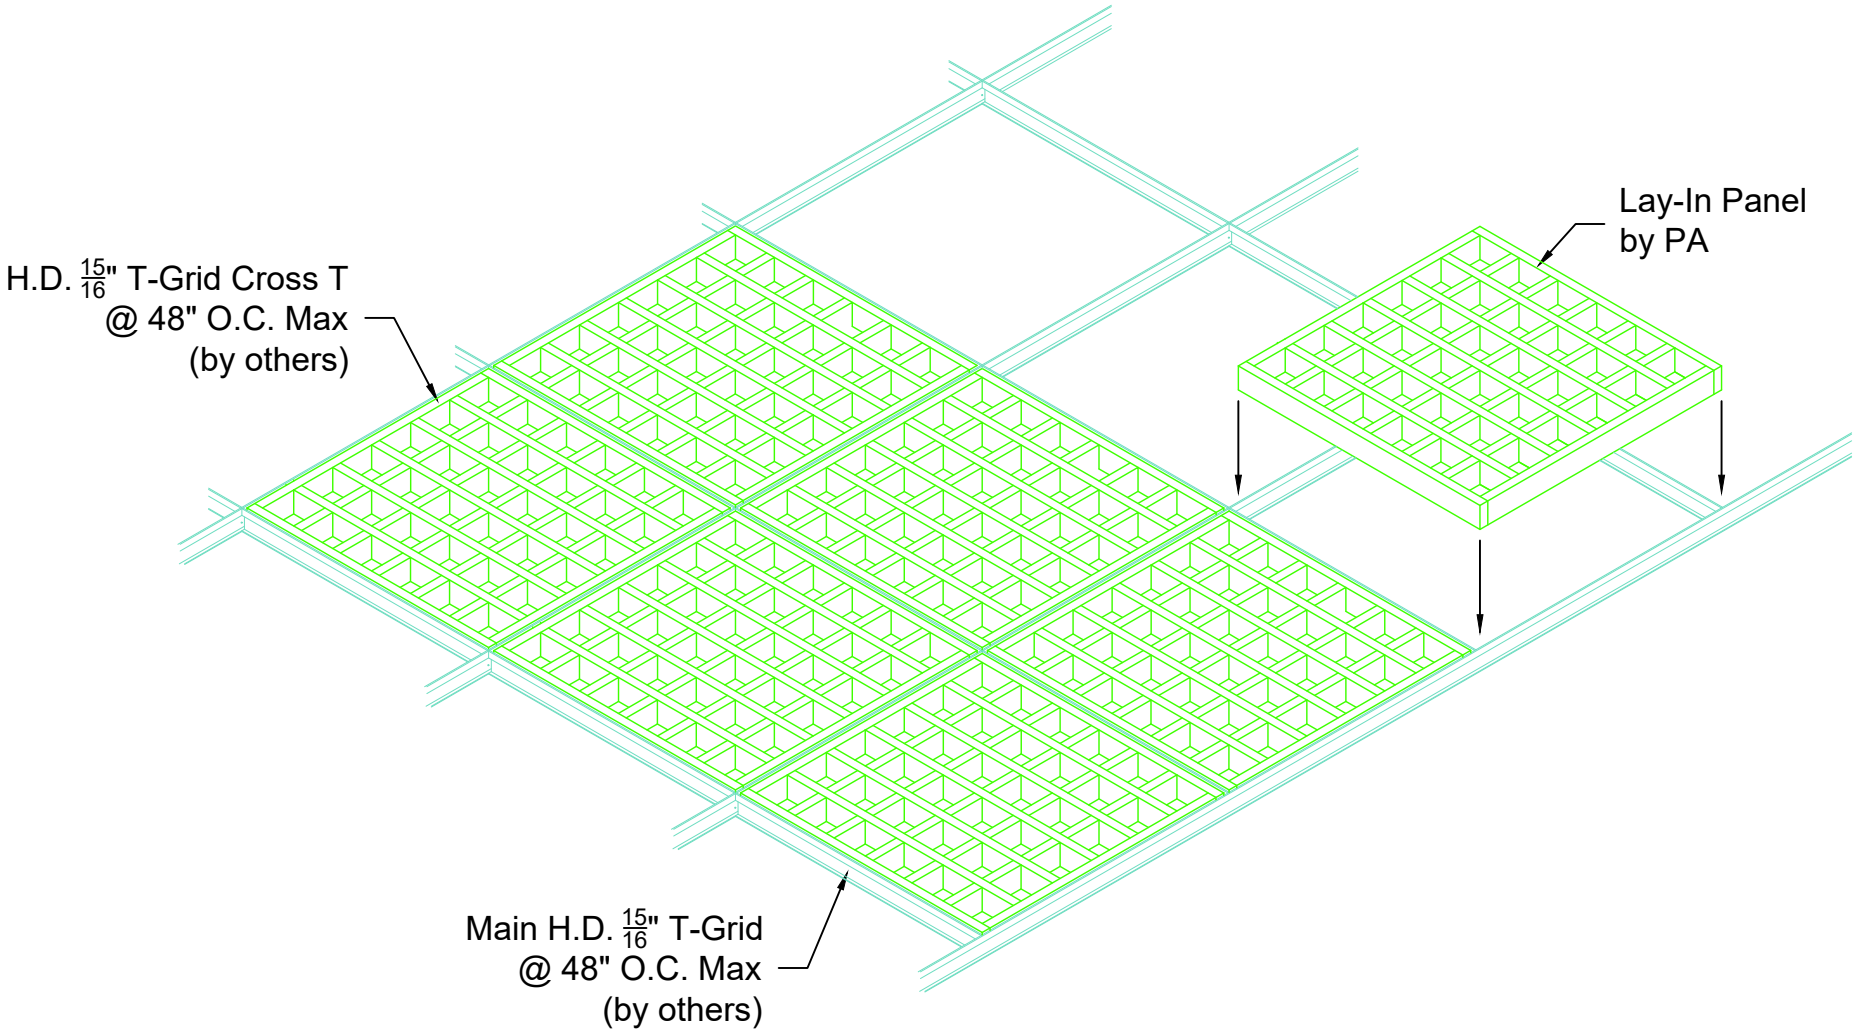

A / P7 Isometric Lay-In Panel Installation

Scale: 3/4" = 1'

PENNER ARCHITECTURAL MILLWORK LLC
26260 Hwy 32 Lebanon, MO 65536
Office: (417) 718-2400
Website: www.pennerarchitectural.com

PRODUCT DETAILS		
Wood Cube Ceiling		PAGE P7
DATE: 09-11-25	SCALE: AS NOTED	SDR
REV:	DATE:	

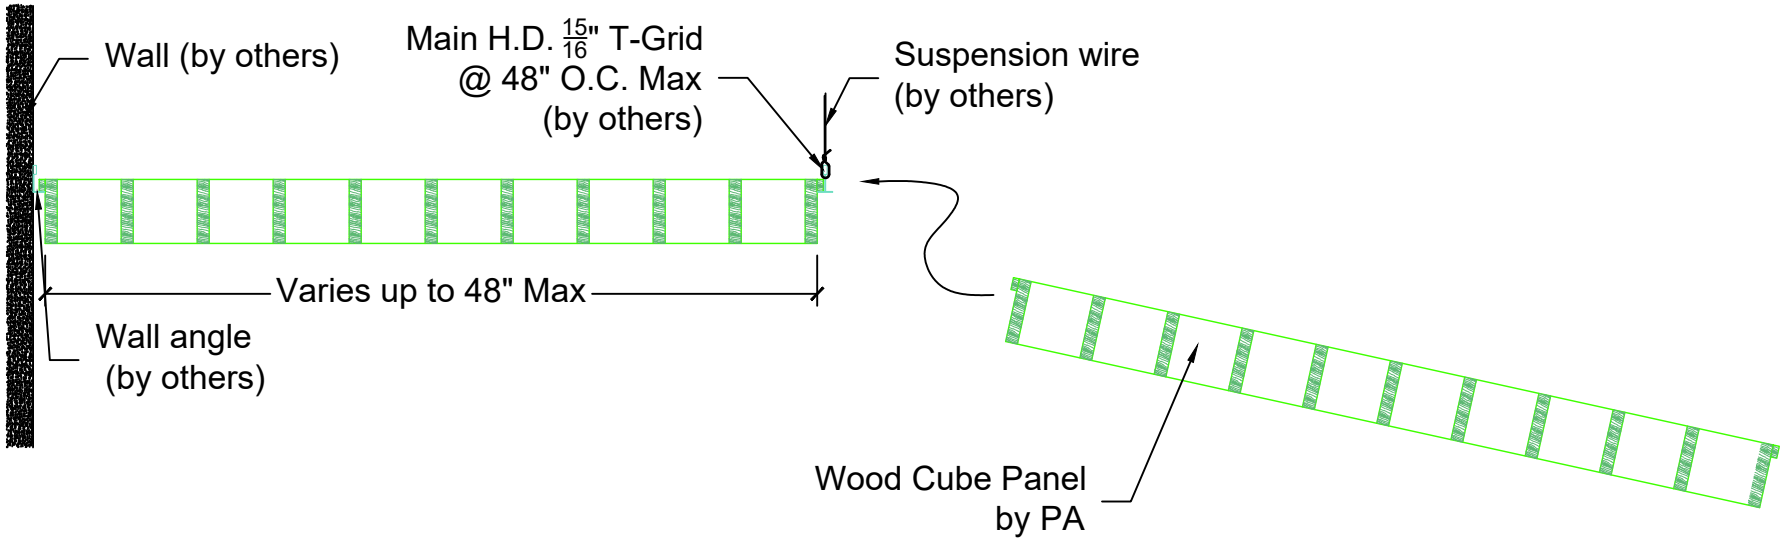

A / P8 Tegular Edge Panel Installation

Scale: 1" = 1'

PENNER ARCHITECTURAL MILLWORK LLC
26260 Hwy 32 Lebanon, MO 65536
Office: (417) 718-2400
Website: www.pennerarchitectural.com

PRODUCT DETAILS		
Wood Cube Ceiling		PAGE P8
DATE: 09-11-25	SCALE: AS NOTED	SDR
REV:	DATE:	

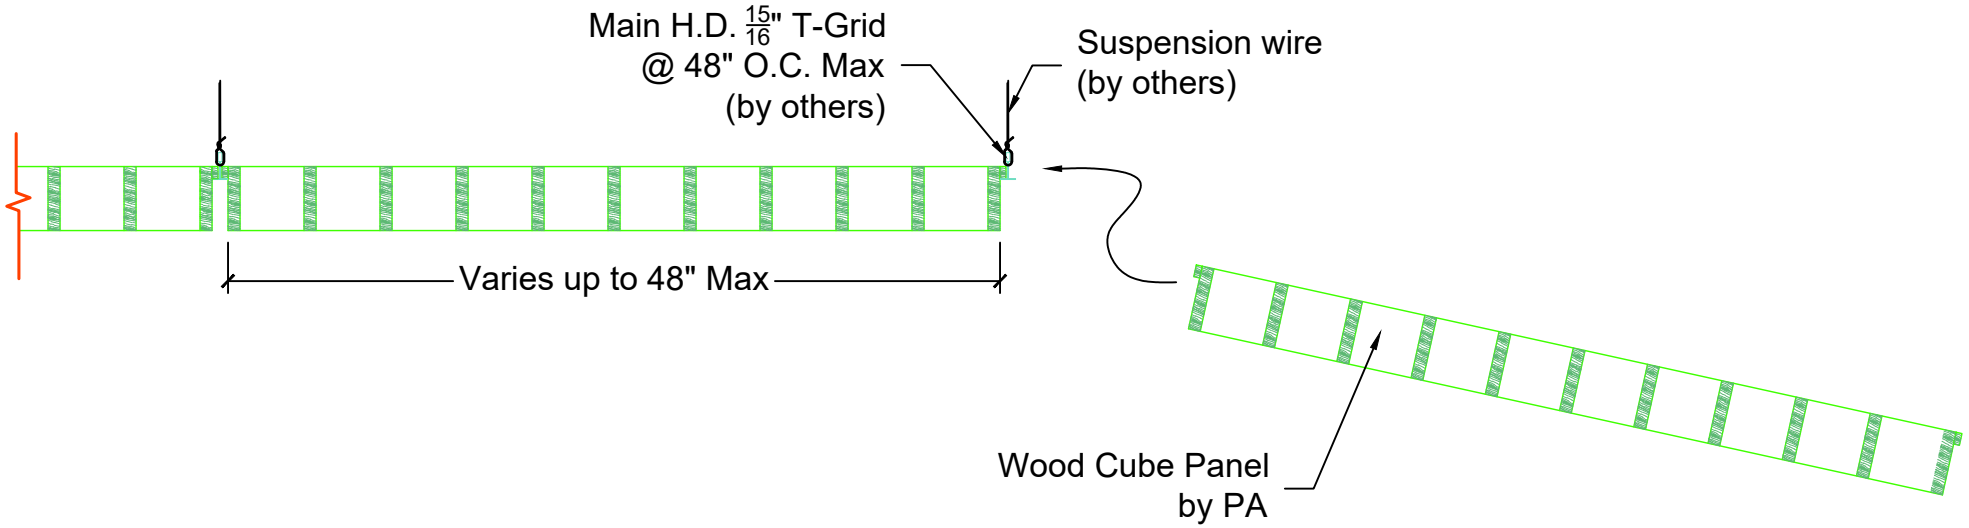

A / P9 Tegular Edge Panel Installation

Scale: 1" = 1'

PENNER ARCHITECTURAL MILLWORK LLC
26260 Hwy 32 Lebanon, MO 65536
Office: (417) 718-2400
Website: www.pennerarchitectural.com

PRODUCT DETAILS		
Wood Cube Ceiling		PAGE P9
DATE: 09-11-25	SCALE: AS NOTED	SDR
REV:	DATE:	

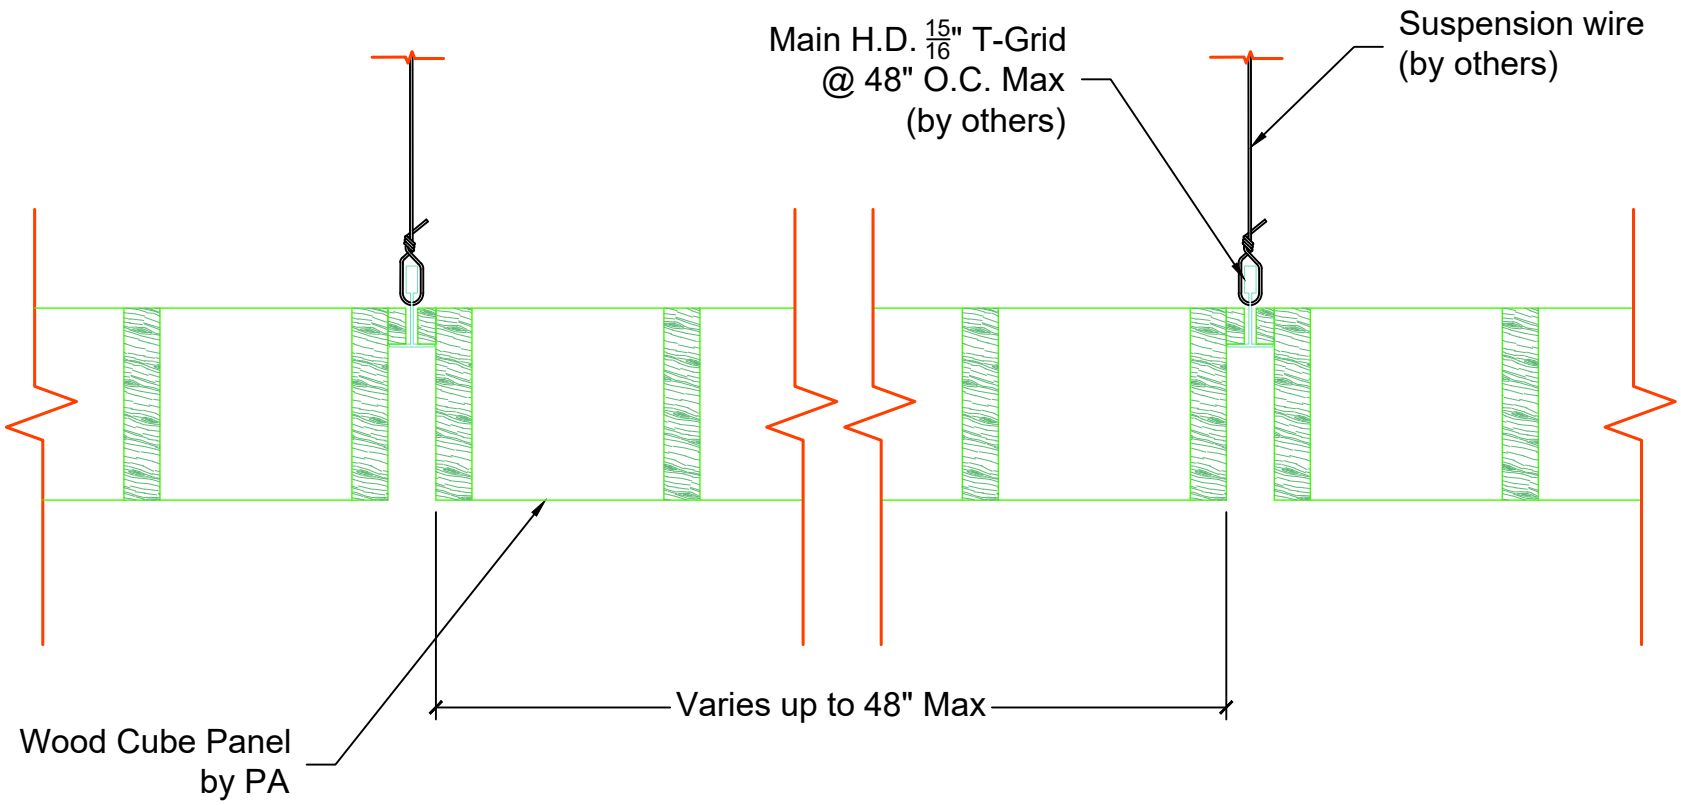

A / P10 Tegular Edge Panel Installation - Reveal between panels

Scale: 3" = 1'

PENNER ARCHITECTURAL MILLWORK LLC
26260 Hwy 32 Lebanon, MO 65536
Office: (417) 718-2400
Website: www.pennerarchitectural.com

PRODUCT DETAILS

Wood Cube Ceiling

PAGE P10

DATE: 09-11-25 | SCALE: AS NOTED | SDR

REV: | DATE:

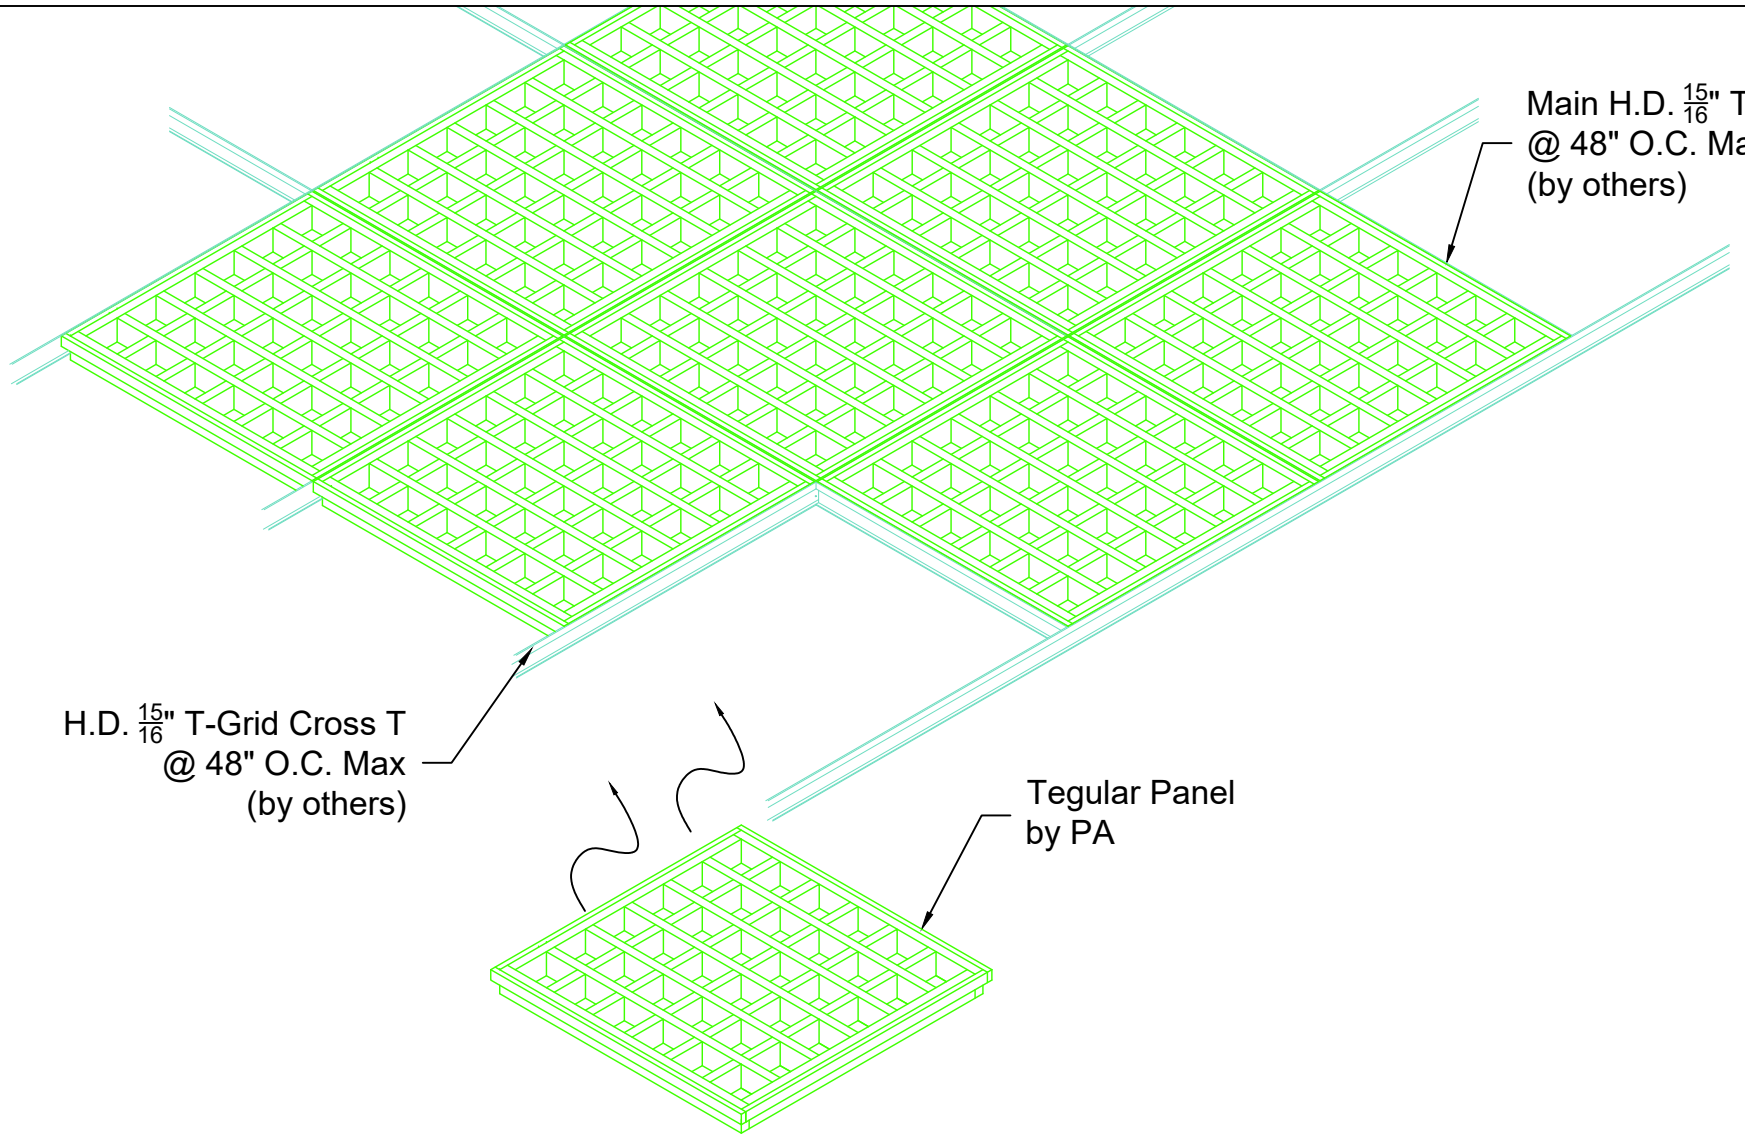

A / P11 Isometric Tegular Panel Installation

Scale: 3/4" = 1'

PENNER ARCHITECTURAL MILLWORK LLC
26260 Hwy 32 Lebanon, MO 65536
Office: (417) 718-2400
Website: www.pennerarchitectural.com

PRODUCT DETAILS

Wood Cube Ceiling

PAGE P11

DATE: 09-11-25	SCALE: AS NOTED	SDR
REV:	DATE:	