




Penner Architectural Millwork, LLC

26260 Hwy 32 Lebanon, MO 65536

www.pennerarchitectural.com

Product Details

Drawings Submittals

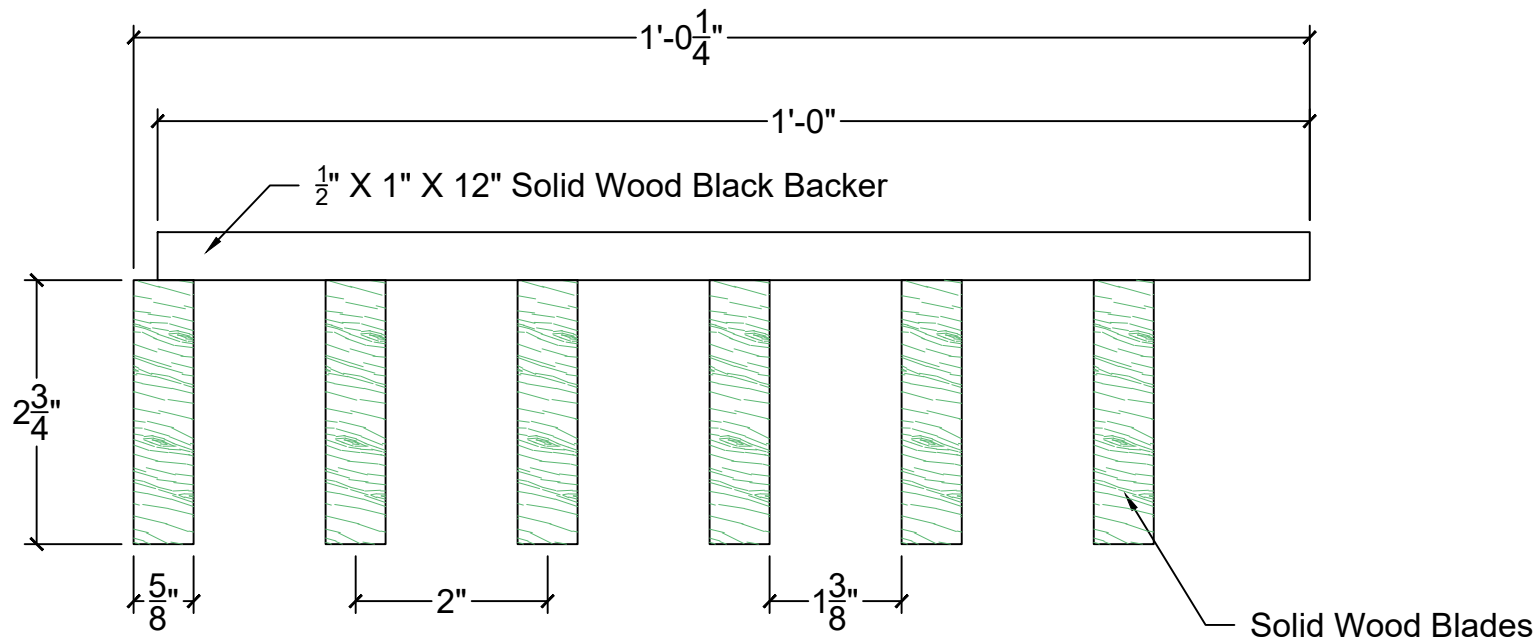

Typical Panel Section View

Scale: 6" = 1'



**PENNER ARCHITECTURAL
MILLWORK LLC**

26260 Hwy 32 Lebanon, MO 65536

Office: (417) 718-2400

Website: www.pennerarchitectural.com

PRODUCT DETAILS

**Mach 1-BSW-.625
6-2.75**

PAGE

P2


DATE: 09-15-26

SCALE: AS NOTED

REV:

DATE:

SDR

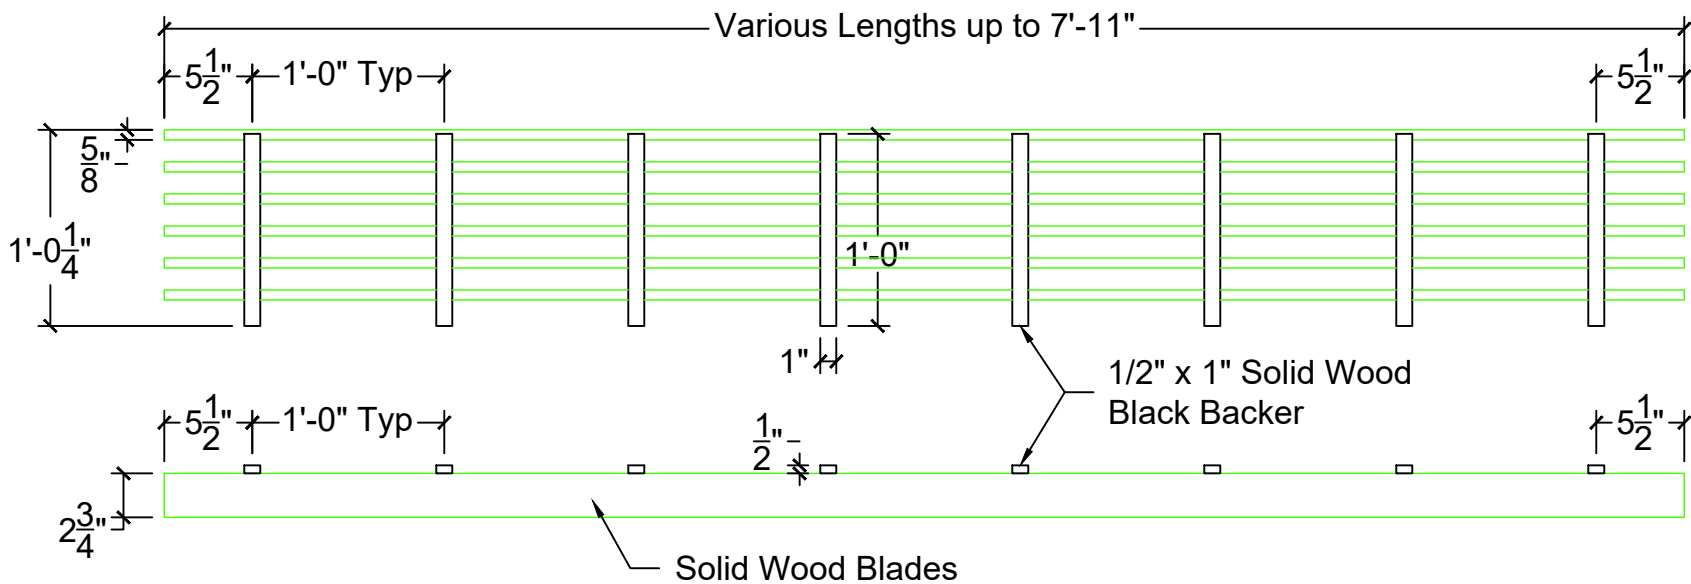

A
P3

Panel Details - Back and Side Views

Scale: 1" = 1'



**PENNER ARCHITECTURAL
MILLWORK LLC**

26260 Hwy 32 Lebanon, MO 65536

Office: (417) 718-2400

Website: www.pennerarchitectural.com

PRODUCT DETAILS

**Mach 1-BSW-.625
6-2.75**

PAGE

P3


DATE: 09-15-26

SCALE: AS NOTED

REV:

DATE:

SDR

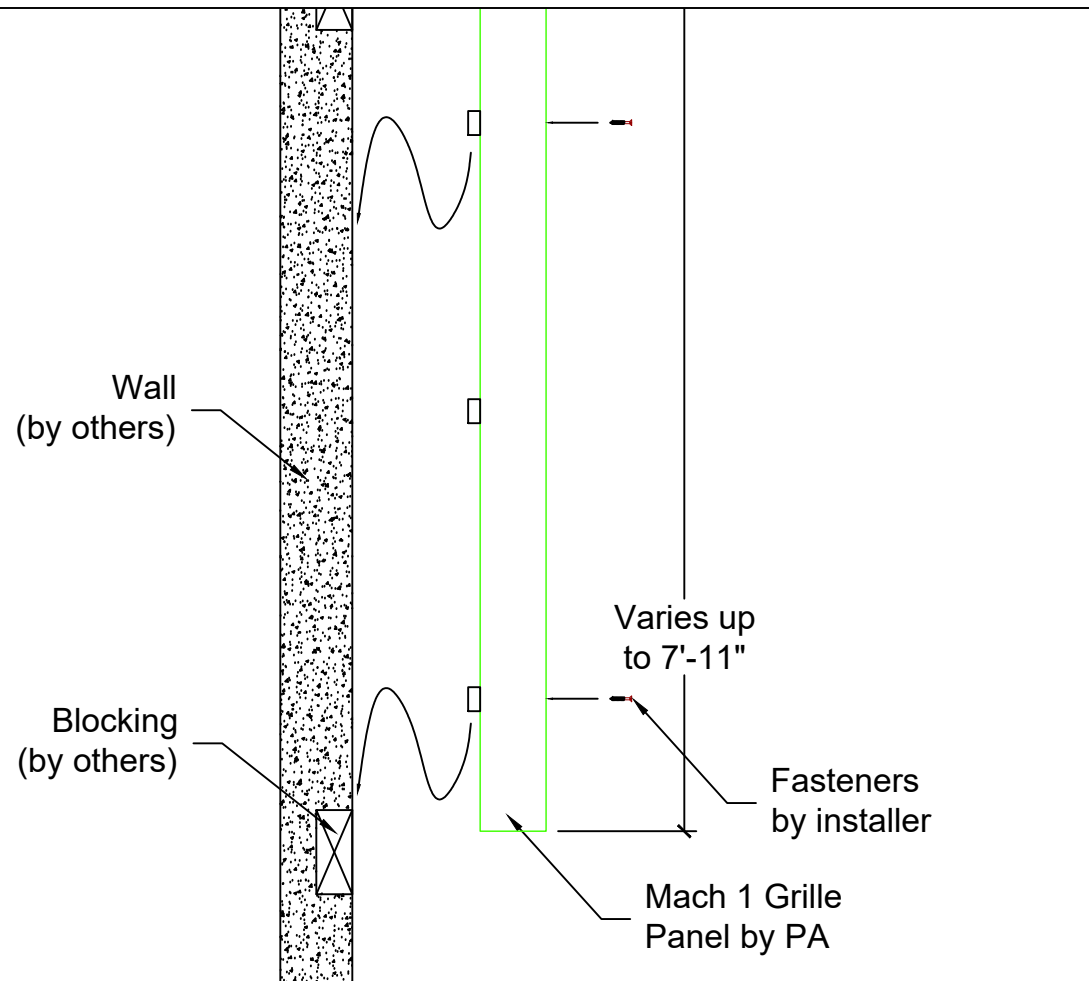

Vertical Panel Installation Details

Scale: 1-1/2" = 1'



**PENNER ARCHITECTURAL
MILLWORK LLC**
26260 Hwy 32 Lebanon, MO 65536
Office: (417) 718-2400
Website: www.pennerarchitectural.com


PRODUCT DETAILS

**Mach 1-BSW-.625
6-2.75**

PAGE
P4

DATE: 09-15-26	SCALE: AS NOTED
REV:	DATE:

SDR

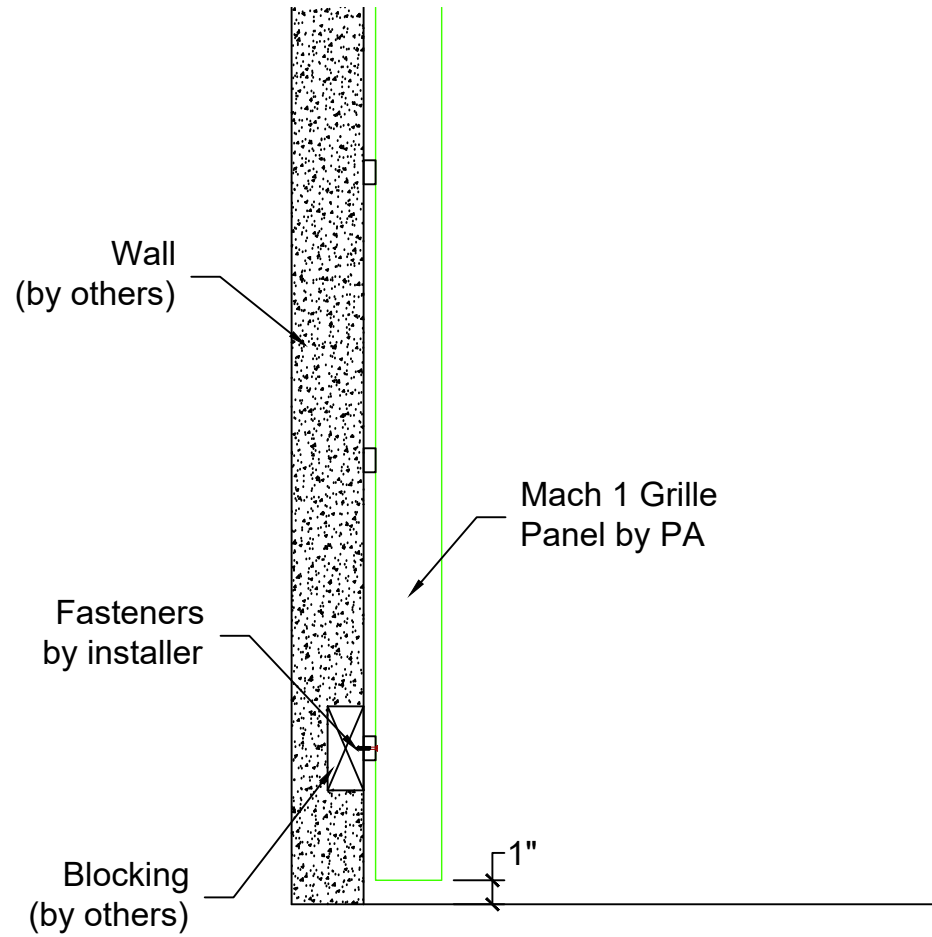

A
P5

Vertical Panel Installation Details

Scale: 1-1/2" = 1'



**PENNER ARCHITECTURAL
MILLWORK LLC**

26260 Hwy 32 Lebanon, MO 65536

Office: (417) 718-2400

Website: www.pennerarchitectural.com

PRODUCT DETAILS

**Mach 1-BSW-.625
6-2.75**

PAGE

P5


DATE: 09-15-26

SCALE: AS NOTED

REV:

DATE:

SDR

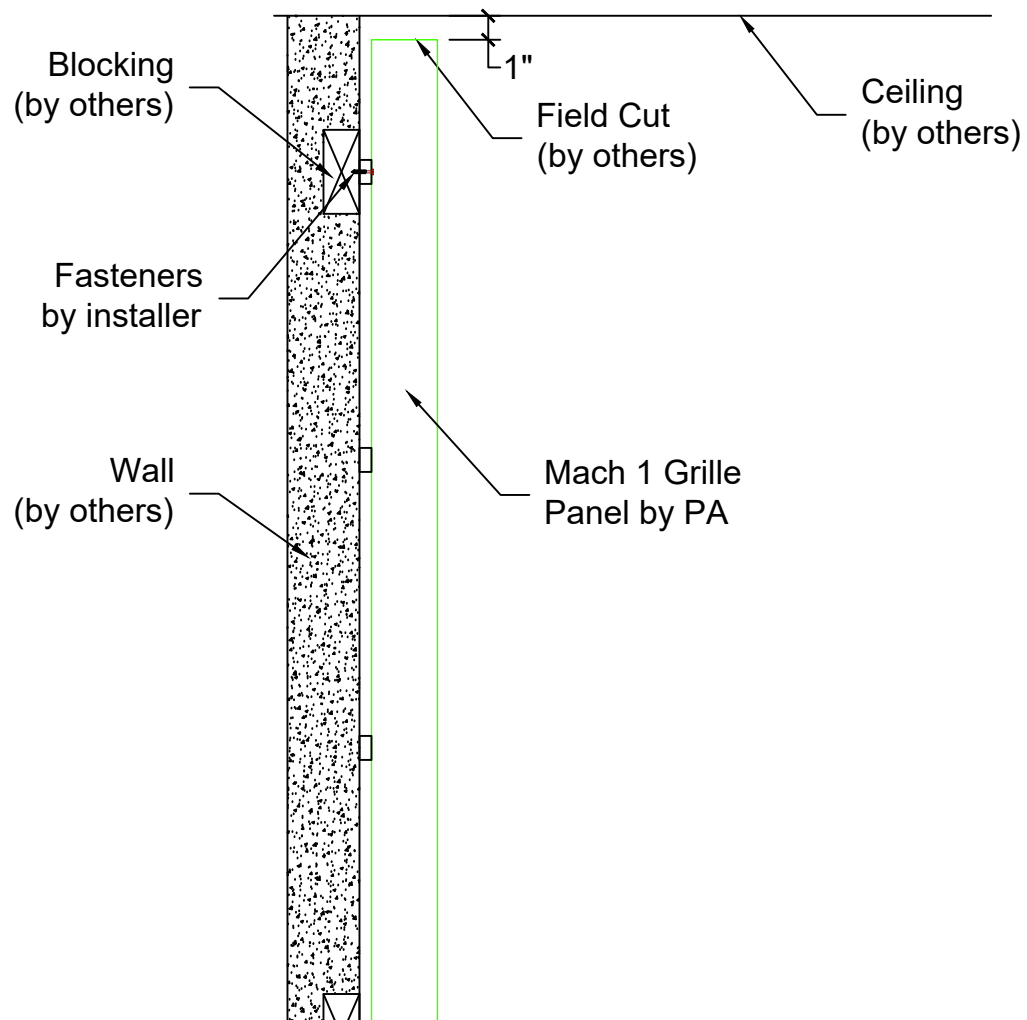

A
P6

Vertical Panel Installation Details

Scale: 1-1/2" = 1'



**PENNER ARCHITECTURAL
MILLWORK LLC**

26260 Hwy 32 Lebanon, MO 65536

Office: (417) 718-2400

Website: www.pennerarchitectural.com

PRODUCT DETAILS

**Mach 1-BSW-.625
6-2.75**

PAGE

P6


DATE: 09-15-26

SCALE: AS NOTED

REV:

DATE:

SDR

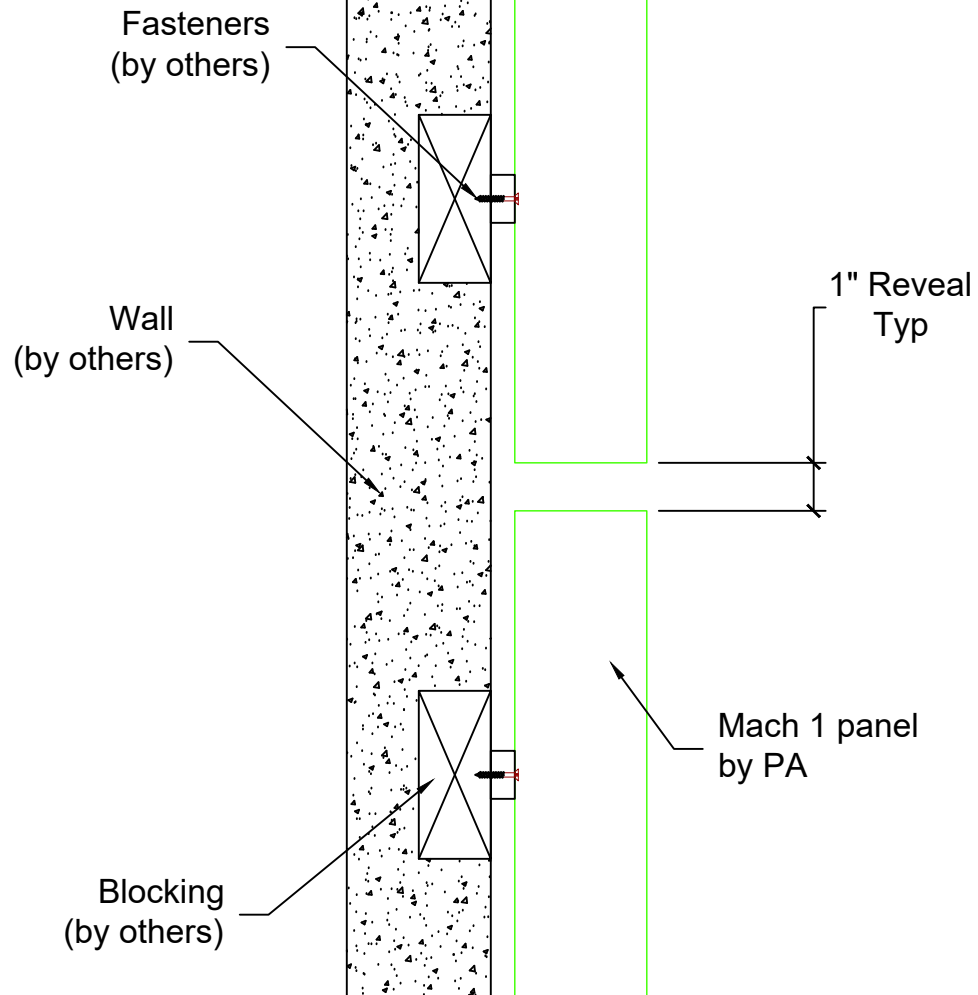

Vertical Panel Installation @ Reveal Between Panels

Scale: 3" = 1'



**PENNER ARCHITECTURAL
MILLWORK LLC**

26260 Hwy 32 Lebanon, MO 65536

Office: (417) 718-2400

Website: www.pennerarchitectural.com

PRODUCT DETAILS

**Mach 1-BSW-.625
6-2.75**

PAGE

P7


DATE: 09-15-26

SCALE: AS NOTED

REV:

DATE:

SDR

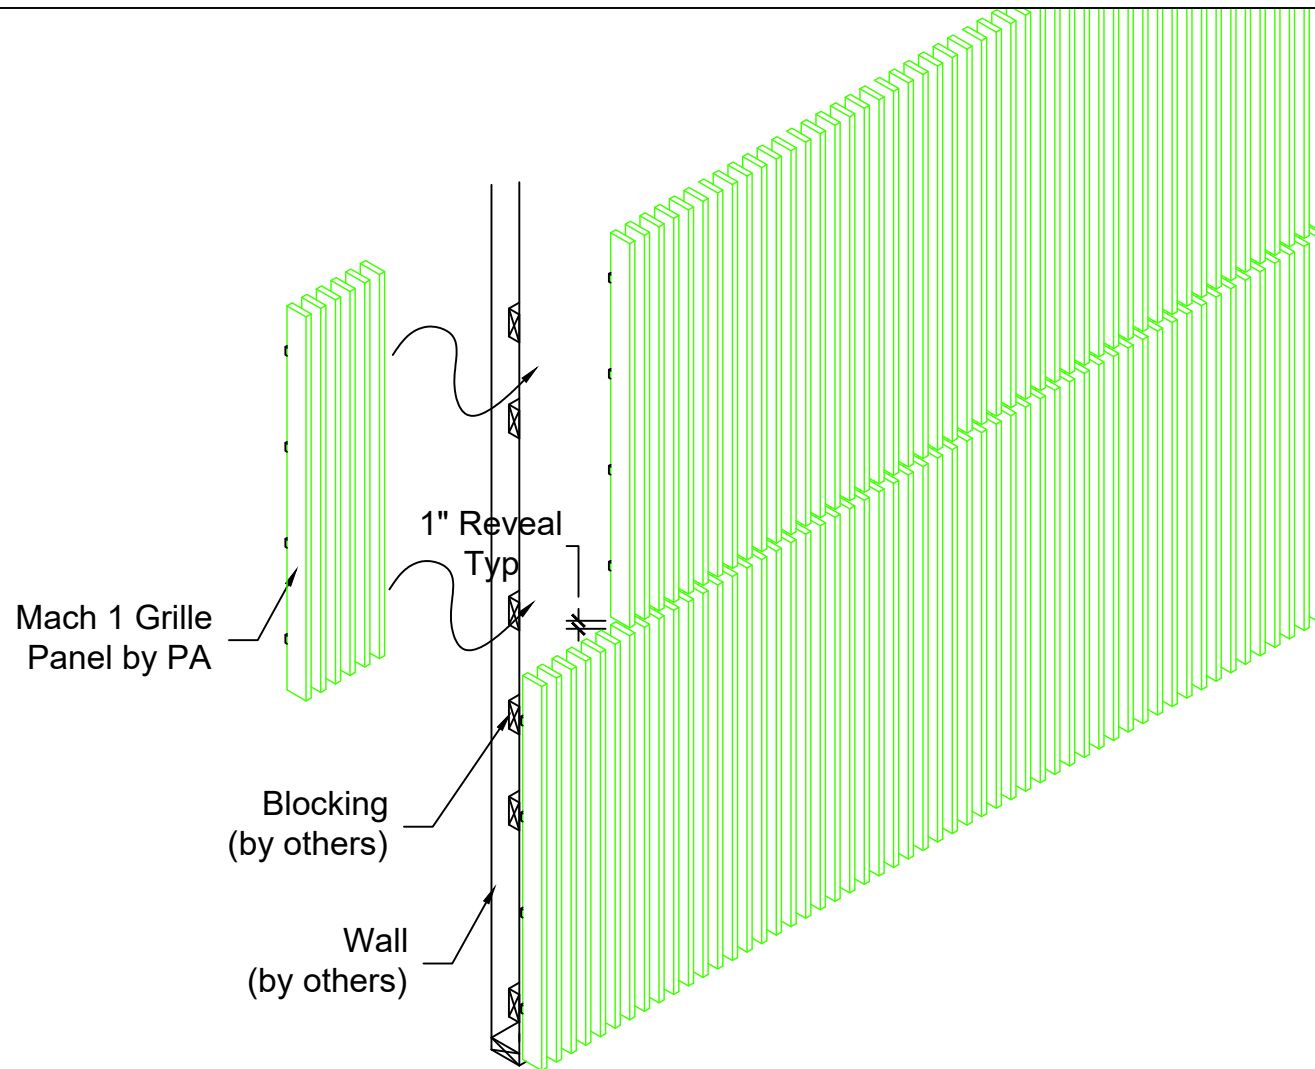

Isometric Vertical Panel Installation Details

Scale: 1/2" = 1'



**PENNER ARCHITECTURAL
MILLWORK LLC**

26260 Hwy 32 Lebanon, MO 65536

Office: (417) 718-2400

Website: www.pennerarchitectural.com

PRODUCT DETAILS

**Mach 1-BSW-.625
6-2.75**

PAGE

P8


DATE: 09-15-26

SCALE: AS NOTED

REV:

DATE:

SDR

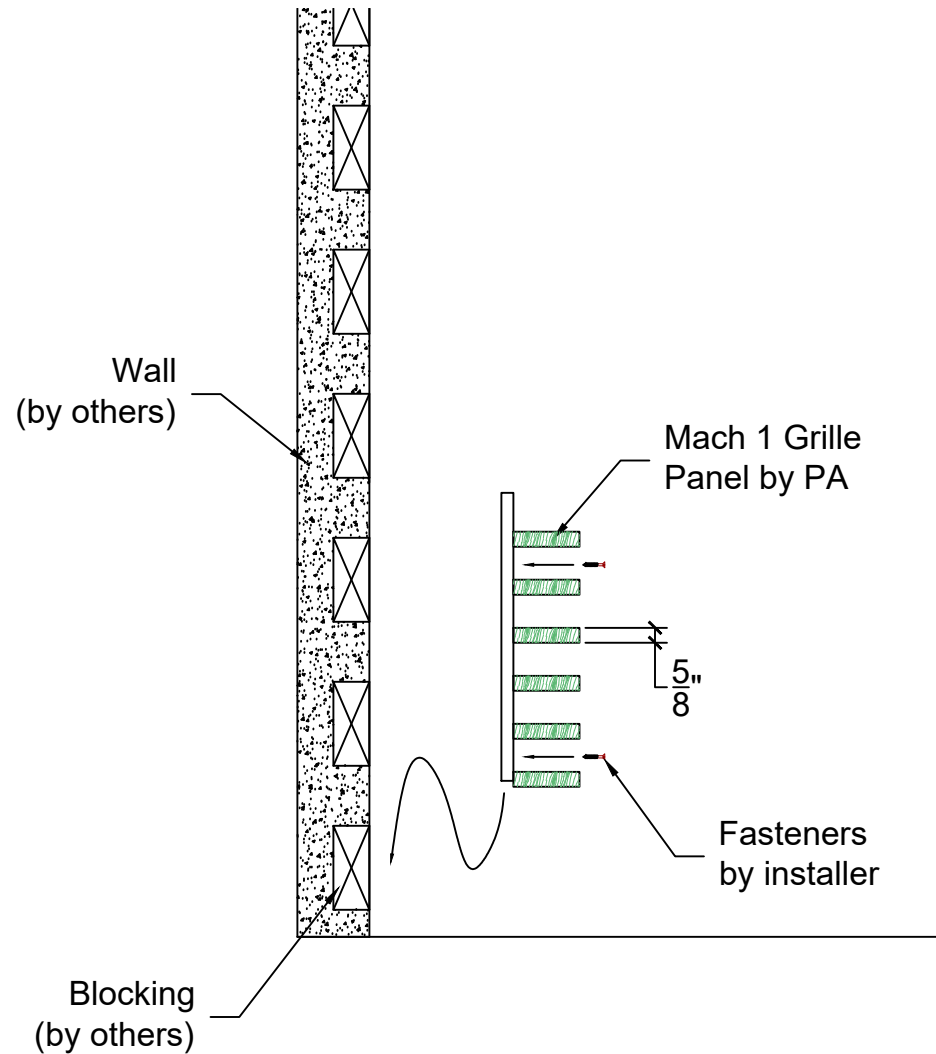

A
P4

Horizontal Panel Installation Details

Scale: 1-1/2" = 1'



**PENNER ARCHITECTURAL
MILLWORK LLC**

26260 Hwy 32 Lebanon, MO 65536

Office: (417) 718-2400

Website: www.pennerarchitectural.com

PRODUCT DETAILS

**Mach 1-BSW-.625
6-2.75**

PAGE

P4


DATE: 09-15-26

SCALE: AS NOTED

REV:

DATE:

SDR

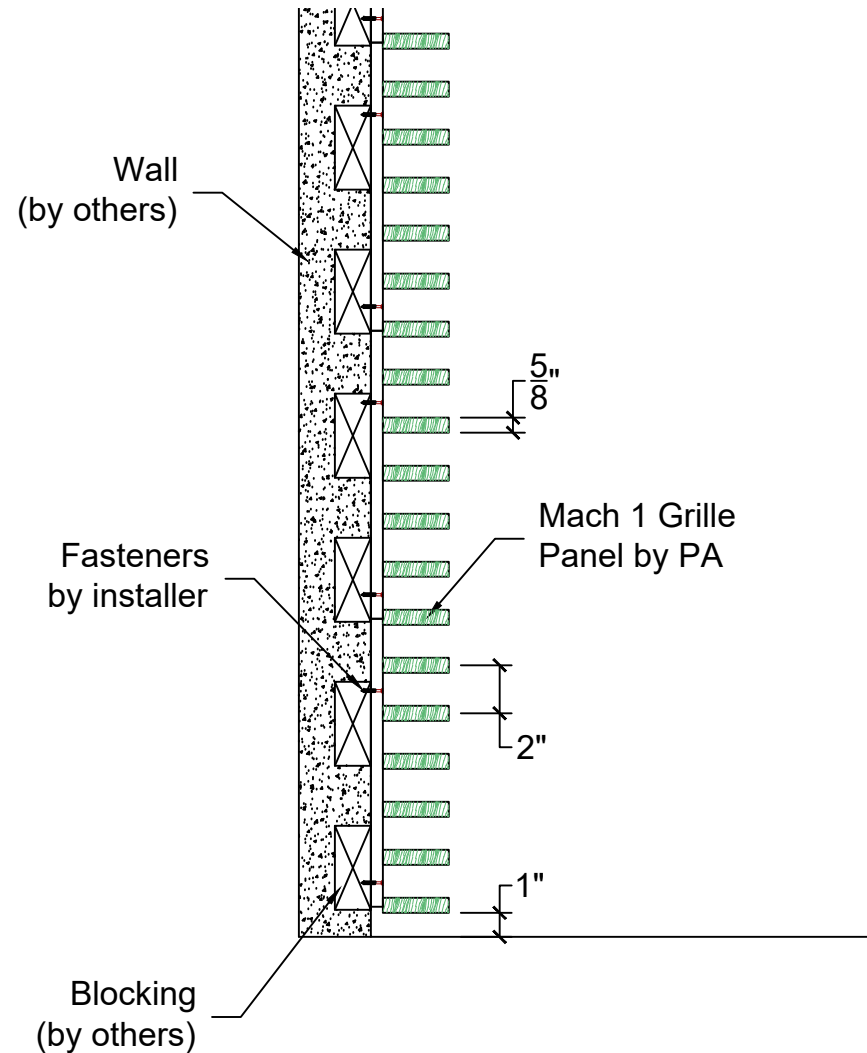

A
P5

Horizontal Panel Installation Details

Scale: 1-1/2" = 1'



**PENNER ARCHITECTURAL
MILLWORK LLC**

26260 Hwy 32 Lebanon, MO 65536

Office: (417) 718-2400

Website: www.pennerarchitectural.com

PRODUCT DETAILS

**Mach 1-BSW-.625
6-2.75**

PAGE

P5


DATE: 09-15-26

SCALE: AS NOTED

REV:

DATE:

SDR

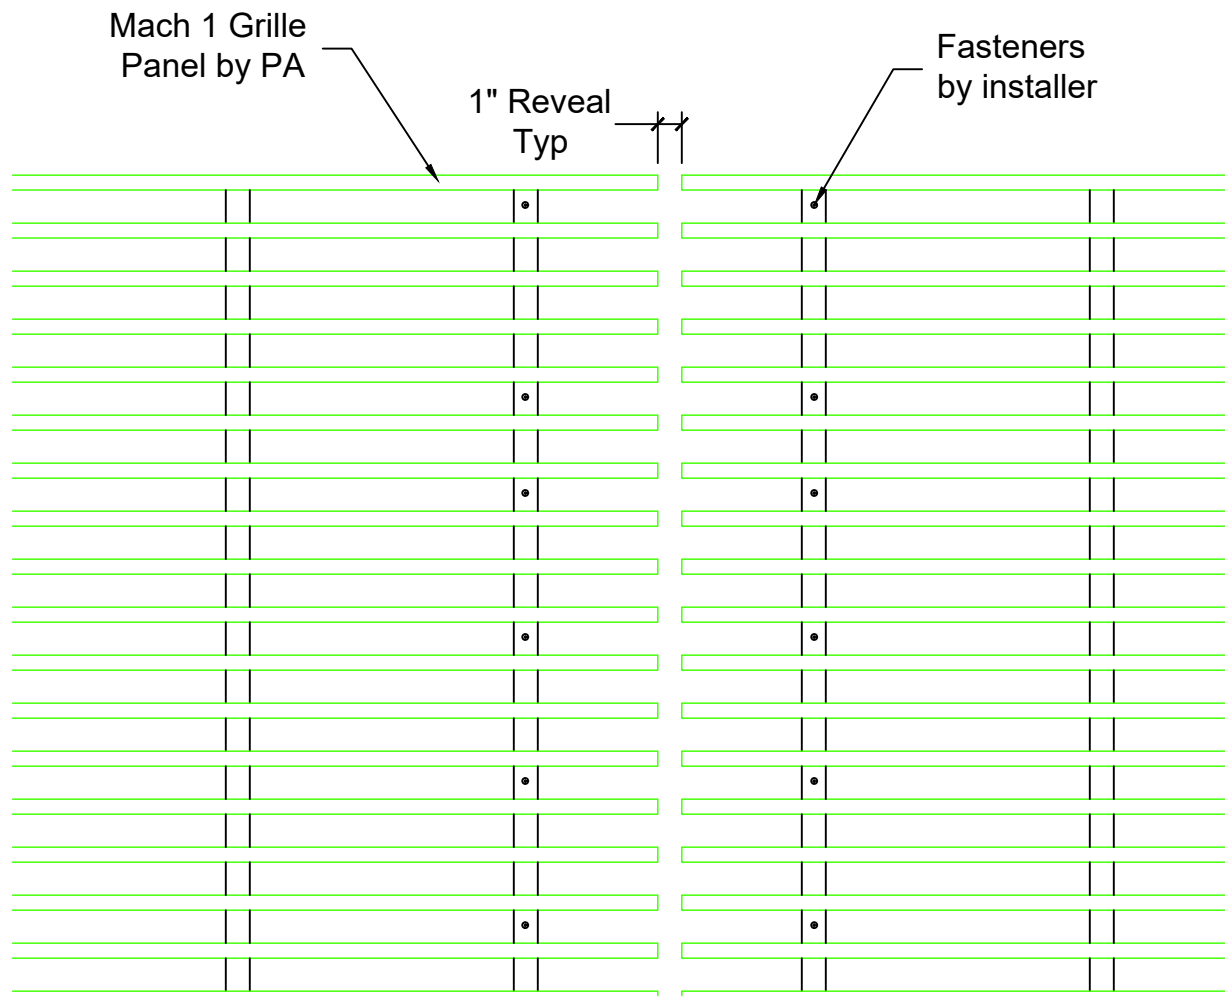

A
P6

Horizontal Panel Installation @ Reveal Between Panels

Scale: 1-1/2" = 1'



**PENNER ARCHITECTURAL
MILLWORK LLC**

26260 Hwy 32 Lebanon, MO 65536

Office: (417) 718-2400

Website: www.pennerarchitectural.com

PRODUCT DETAILS

**Mach 1-BSW-.625
6-2.75**

PAGE

P6


DATE: 09-15-26

SCALE: AS NOTED

REV:

DATE:

SDR

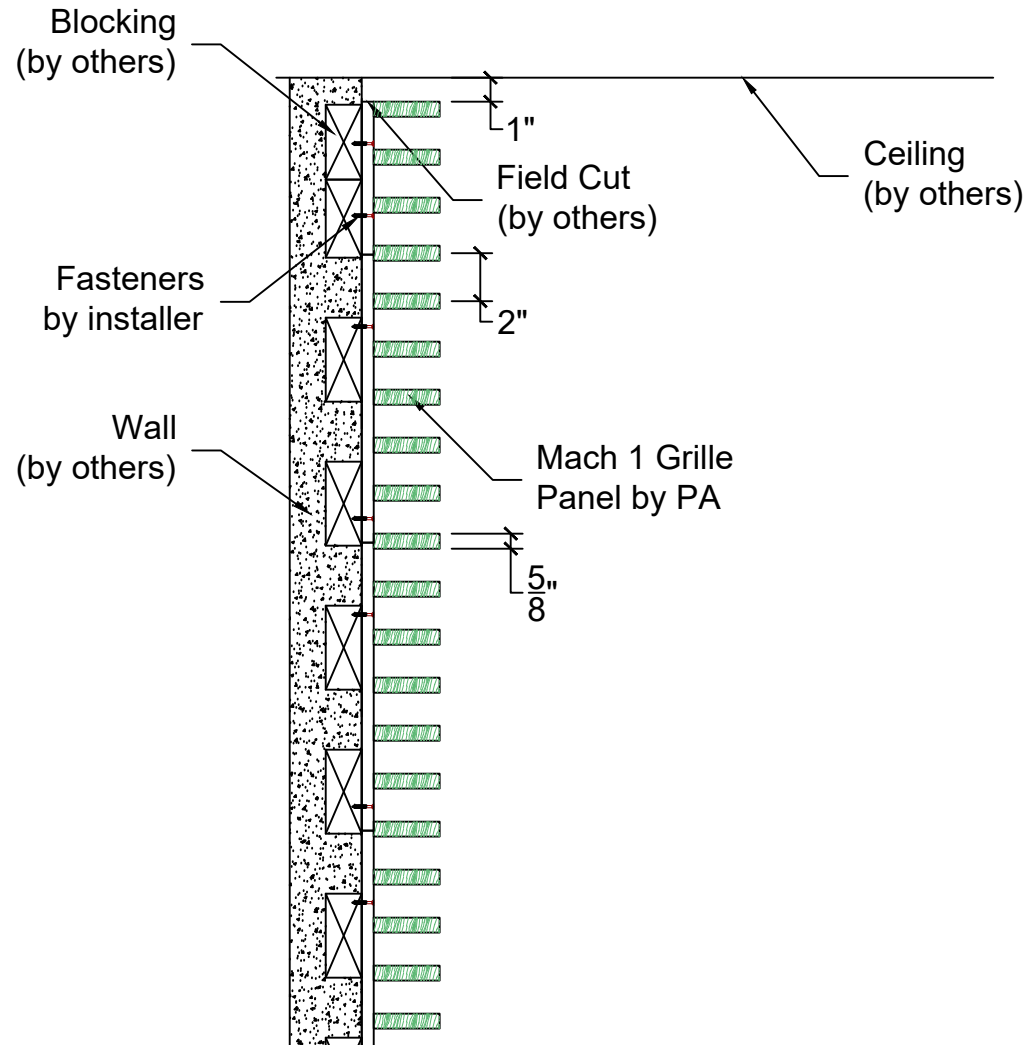

Horizontal Panel Installation Details

Scale: 1-1/2" = 1'



**PENNER ARCHITECTURAL
MILLWORK LLC**

26260 Hwy 32 Lebanon, MO 65536

Office: (417) 718-2400

Website: www.pennerarchitectural.com

PRODUCT DETAILS

**Mach 1-BSW-.625
6-2.75**

PAGE

P7


DATE: 09-15-26

SCALE: AS NOTED

REV:

DATE:

SDR

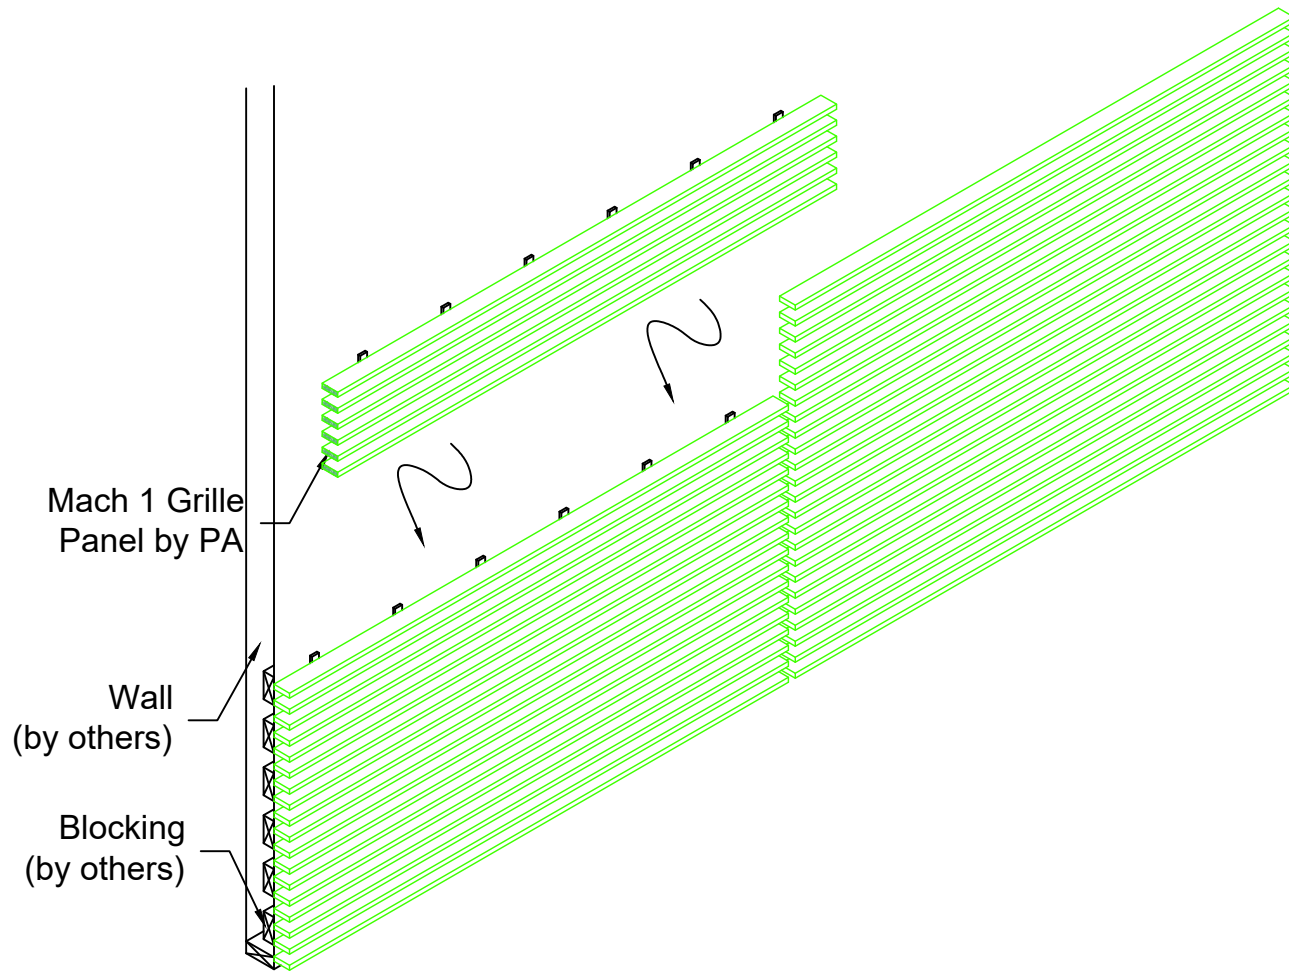

Horizontal Isometric Panel Installation

Scale: 1/2" = 1'



**PENNER ARCHITECTURAL
MILLWORK LLC**

26260 Hwy 32 Lebanon, MO 65536

Office: (417) 718-2400

Website: www.pennerarchitectural.com

PRODUCT DETAILS

**Mach 1-BSW-.625
6-2.75**

PAGE

P8

DATE: 09-15-26

SCALE: AS NOTED

REV:

DATE:

SDR